
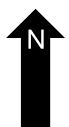
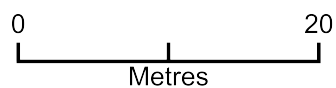


Block Plan - New Frogmore

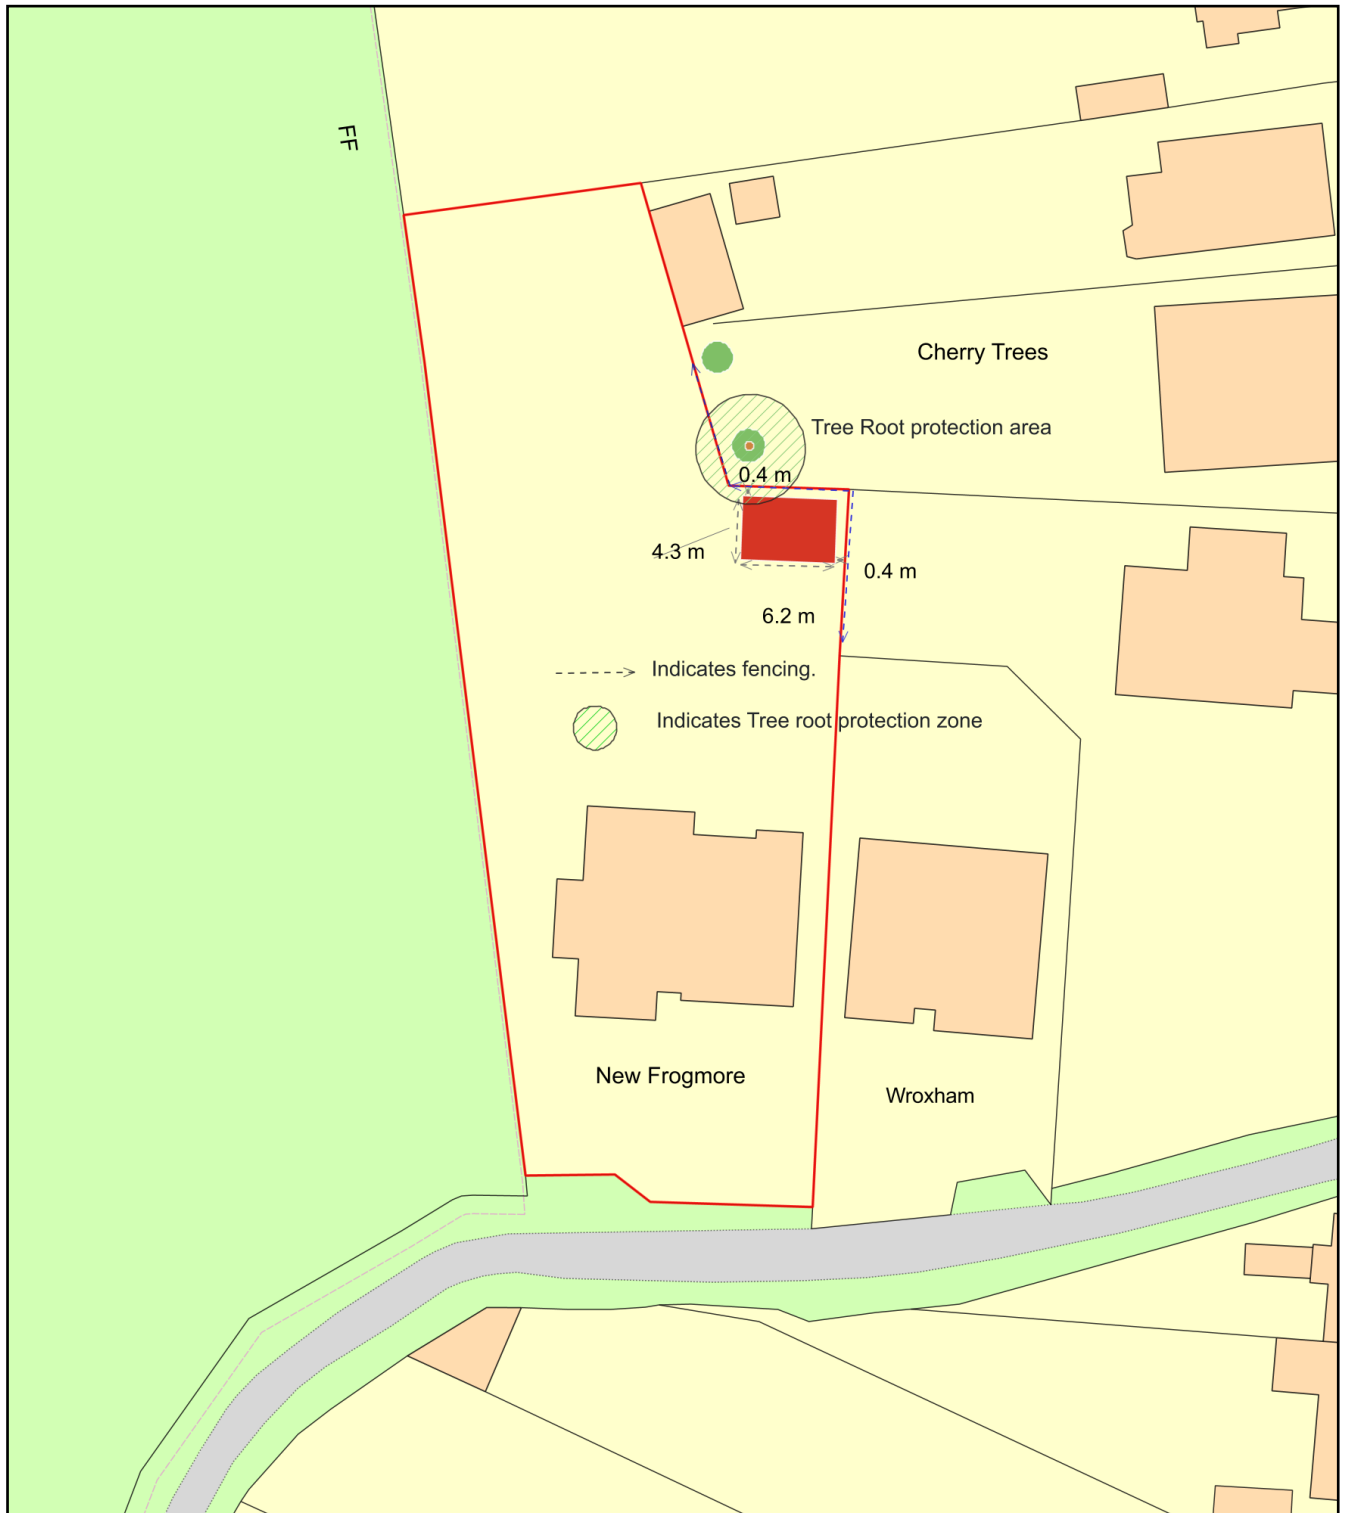

Plan Produced for: David Atherton

Date Produced: 19 Feb 2022

Plan Reference Number: TQRQM22004105106797

Scale: 1:500 @ A4