


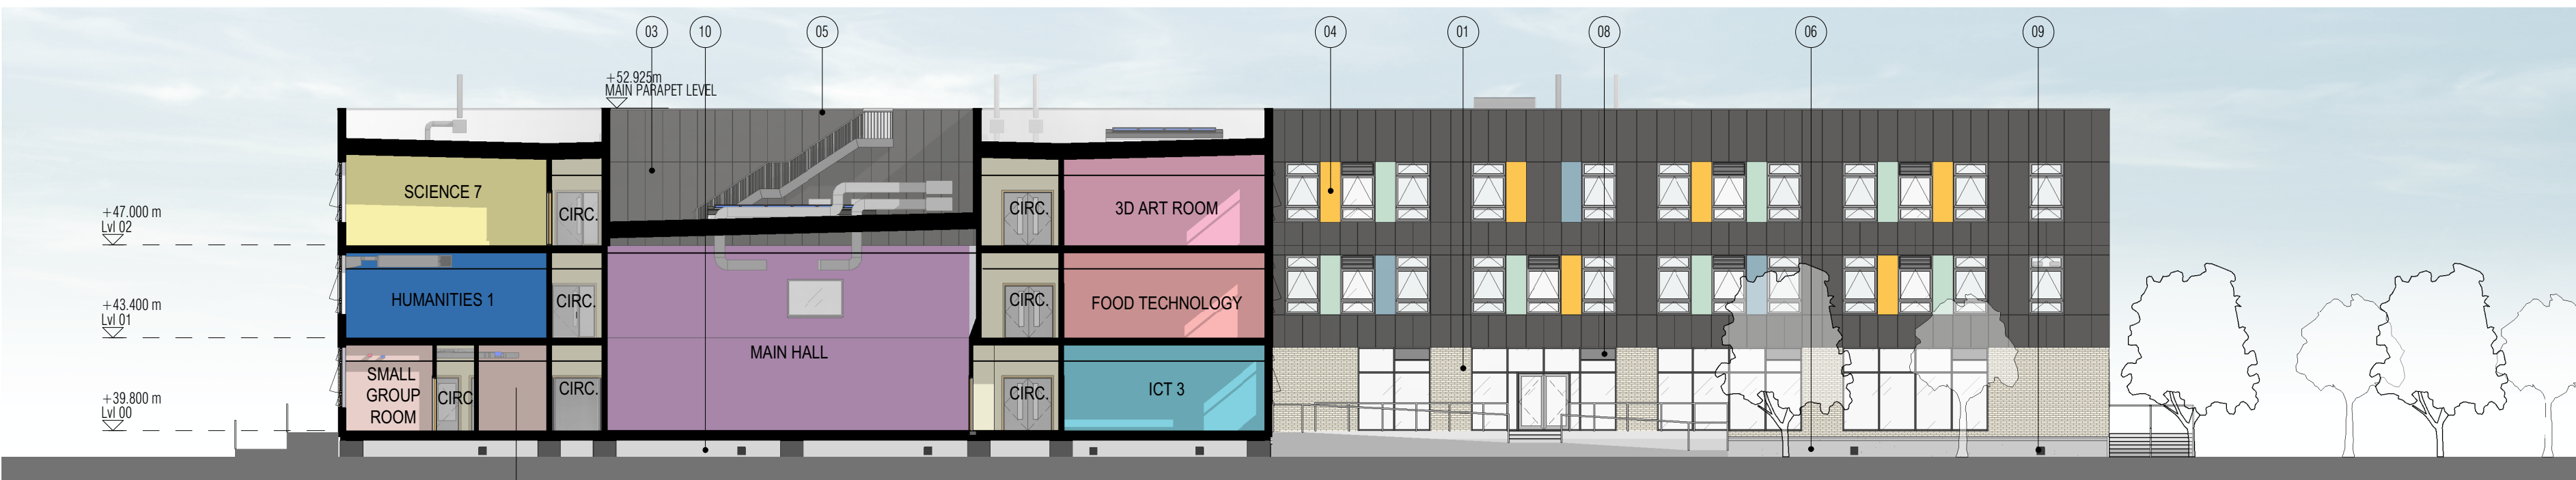

1 Section C-C
3002 / 1:200




2 Section B-B
3002 / 1:200



3 Section A-A
3002 / 1:200

KEY PLAN

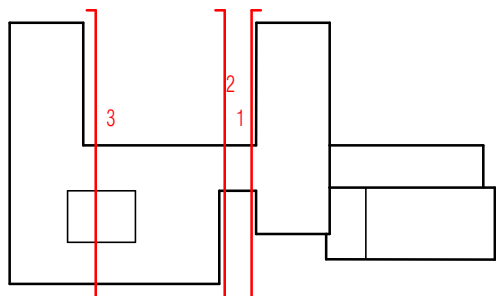

NOTES

- 01 Brick Slip - Stretcher Bond
- 02 Brick Slip - Stack Bond
- 03 Fibre cement board panel (dark grey) - colour tbc
- 04 Fibre cement board panel (varied feature colours) - colours tbc
- 05 PPC aluminium coping - RAL tbc

- 06 Fair-faced exposed concrete slab/ground beam
- 07 Indicative signage to be developed
- 08 PPC aluminium curtain walling with 'grey' spandrel panels
- 09 Jet voids in ground beam
- 10 Flood void below building

- 11 Glazed entrance canopy with PPC aluminium frame

INDICATIVE LANDSCAPE DESIGN SHOWN. REFER TO LANDSCAPE DRAWINGS FOR DETAILS.

REV DATE DESCRIPTION
P01 14.12.21 ISSUED FOR PLANNING

DRAWN CHWD
KC TW

DRAWING TITLE
PLANNING APPLICATION
PROPOSED ELEVATIONS &
SECTIONS
SHEET 2

SUITABILITY DESCRIPTION
FOR INFORMATION
DRAWING NO
FS0949-JWA-ZZ-ZZ-DR-A-3002 P01

STATUS
S2

CLIENT
BOWMER & KIRKLAND LTD
PROJECT
RIVER ACADEMY

SCALE
1:200

DISCLAIMER
DO NOT SCALE THIS DRAWING. ALL DIMENSIONS MUST BE CHECKED ON SITE.
INFORM THE ARCHITECT OF ANY DISCREPANCIES PRIOR TO CONSTRUCTION.

SHEET
A1

jestico + whiles
Sutton Yard 65 Goswell Road
London EC1V 7EN
+44 (0) 20 7380 0382
jesticowhiles.com
architecture + interior design
london + prague

© 2018 jestico + whiles. all rights reserved