



Notes:

1. THE COPYRIGHT OF THIS DRAWING IS VESTED IN ACN Structures

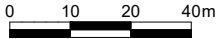

1 Location Plan
Scale 1:1250

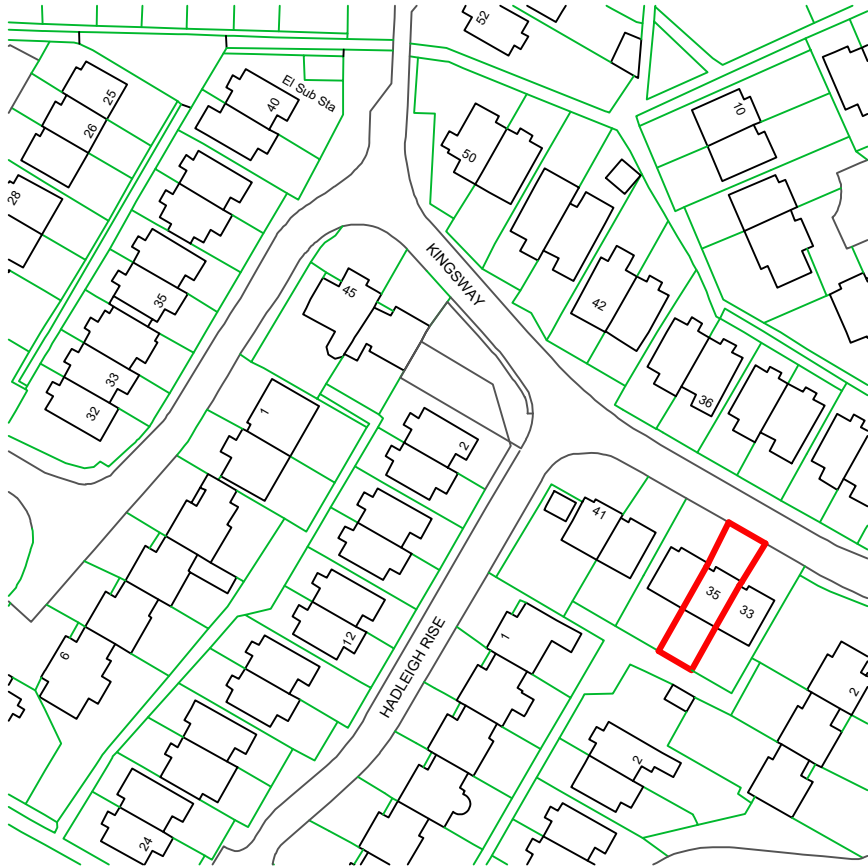

ACN Structures
3 Argyle Road
West Ealing
London
07835 148 268
acnstructures@gmail.com

SITE: 35 Kingsley
RG4 6RA

TITLE: Location Plan

SCALE AT A3: 1:1250	DATE: Oct 2022	DRAWN: AC	CHECKED: -
PROJECT NO: 378	DRAWING NO: P90	REVISION: A	