




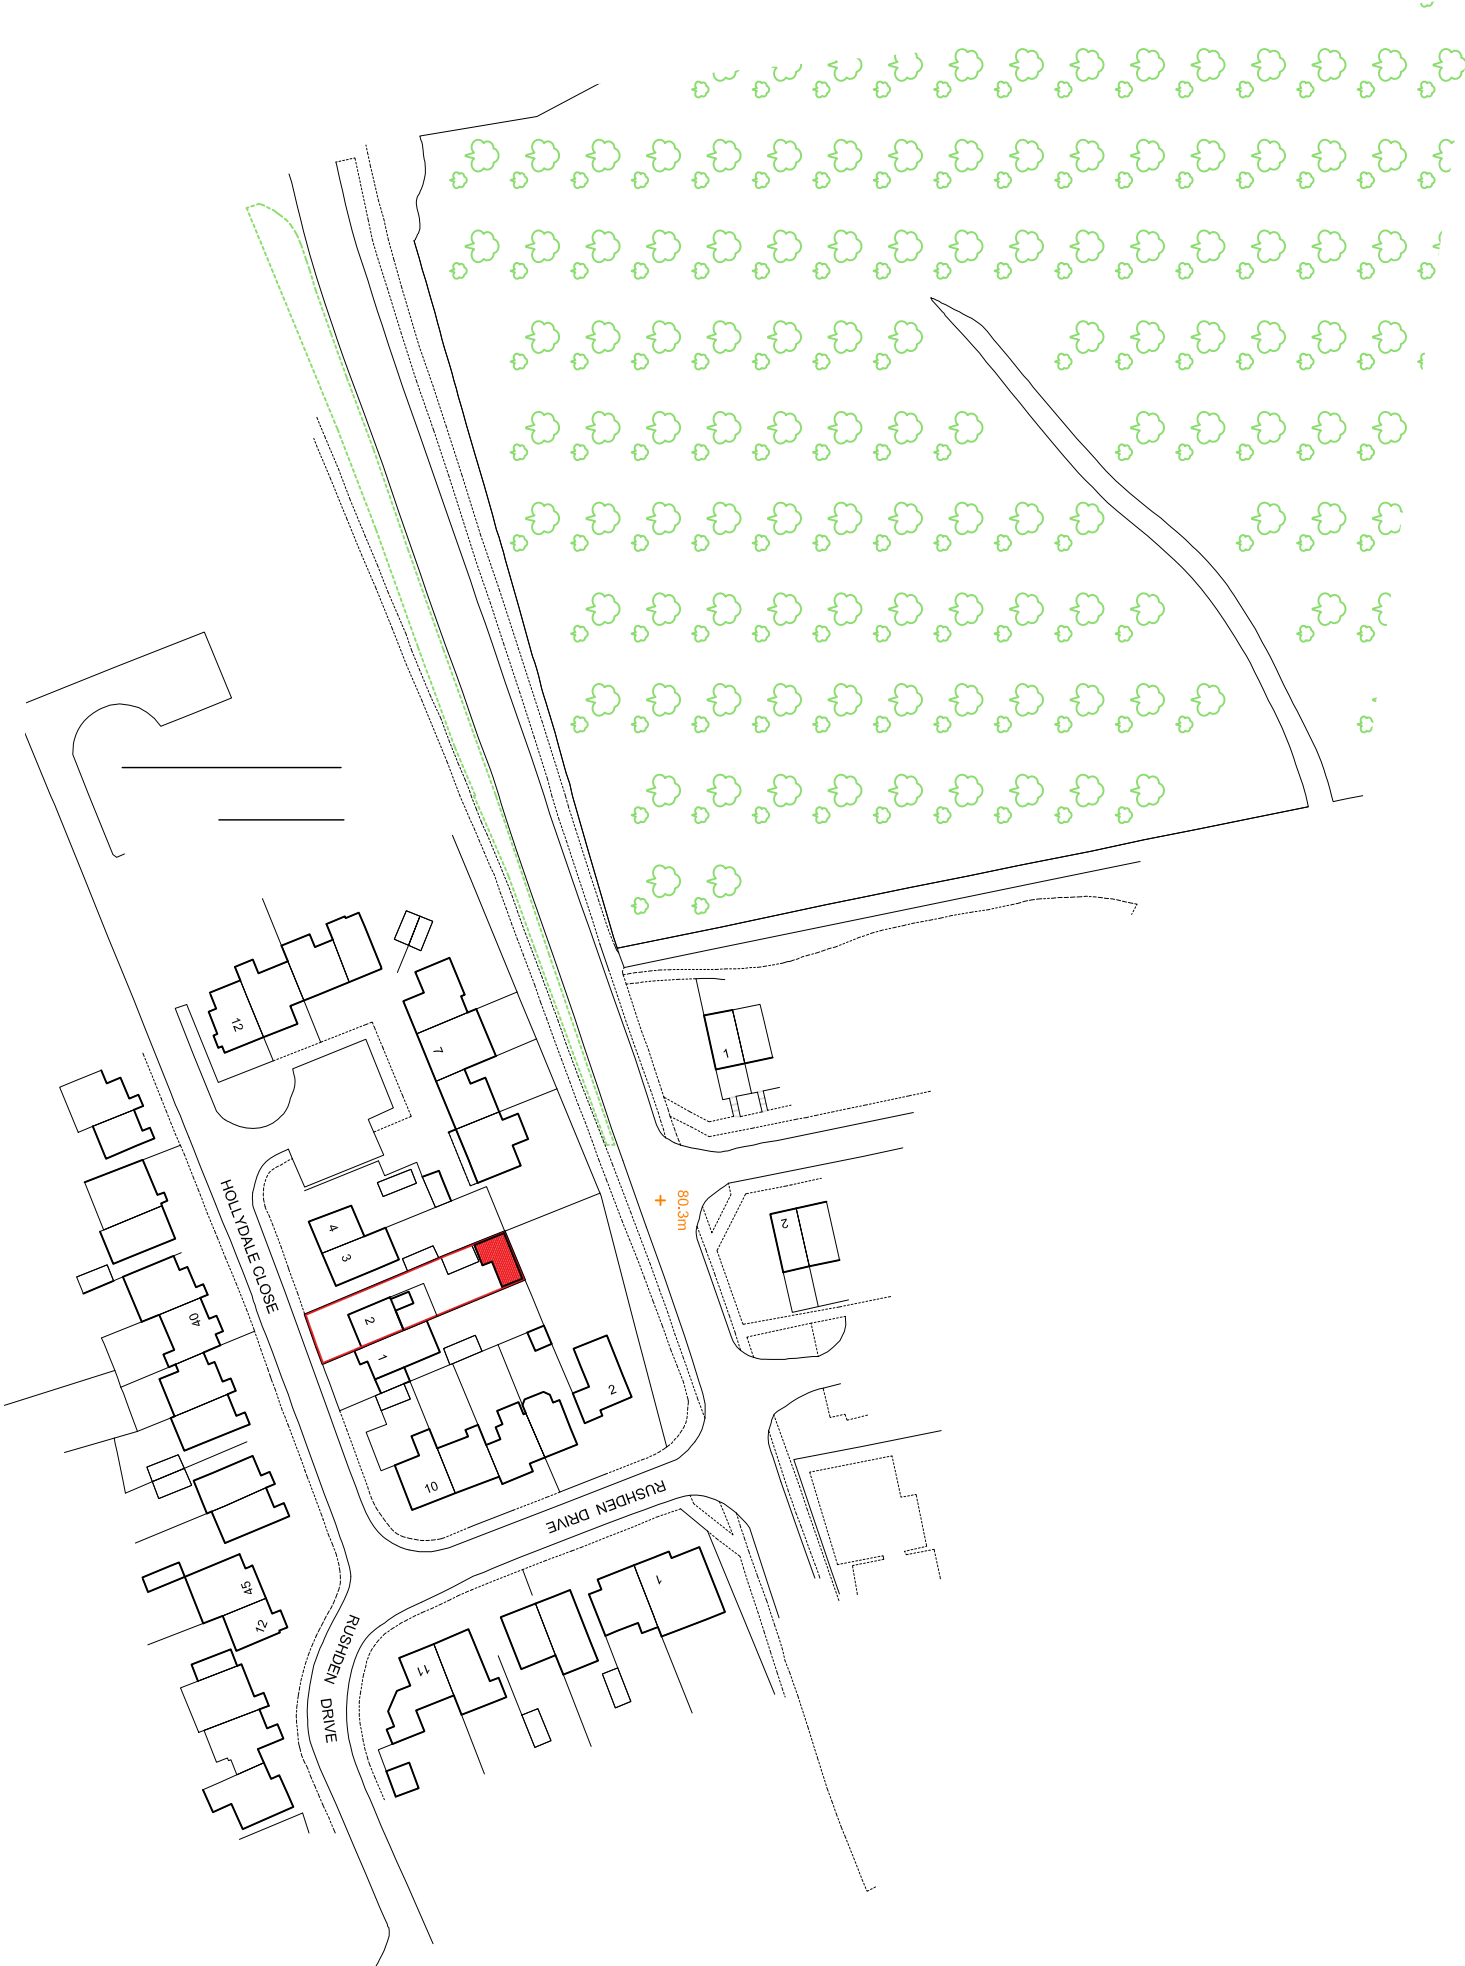

LOCATION PLAN 1:1250

Crown copyright and database rights Ordnance Survey 0100031673

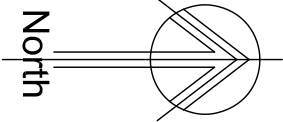

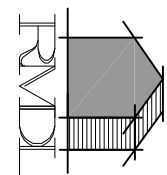

RAMMURTI DESIGN LTD

ARCHITECTURAL & PLANNING SERVICES

268 TILGHURST ROAD, READING RG30 2NE

TEL/FAX: 01189510628 MOB: 07799883574

Proposed Garden Building

at 2, Hollydale Close, Whitley
for Mr & Mrs Appiah

SITE LOCATION PLAN

Scale: 1/1250
Date: August 2022

HC02:Br12 Rev -