



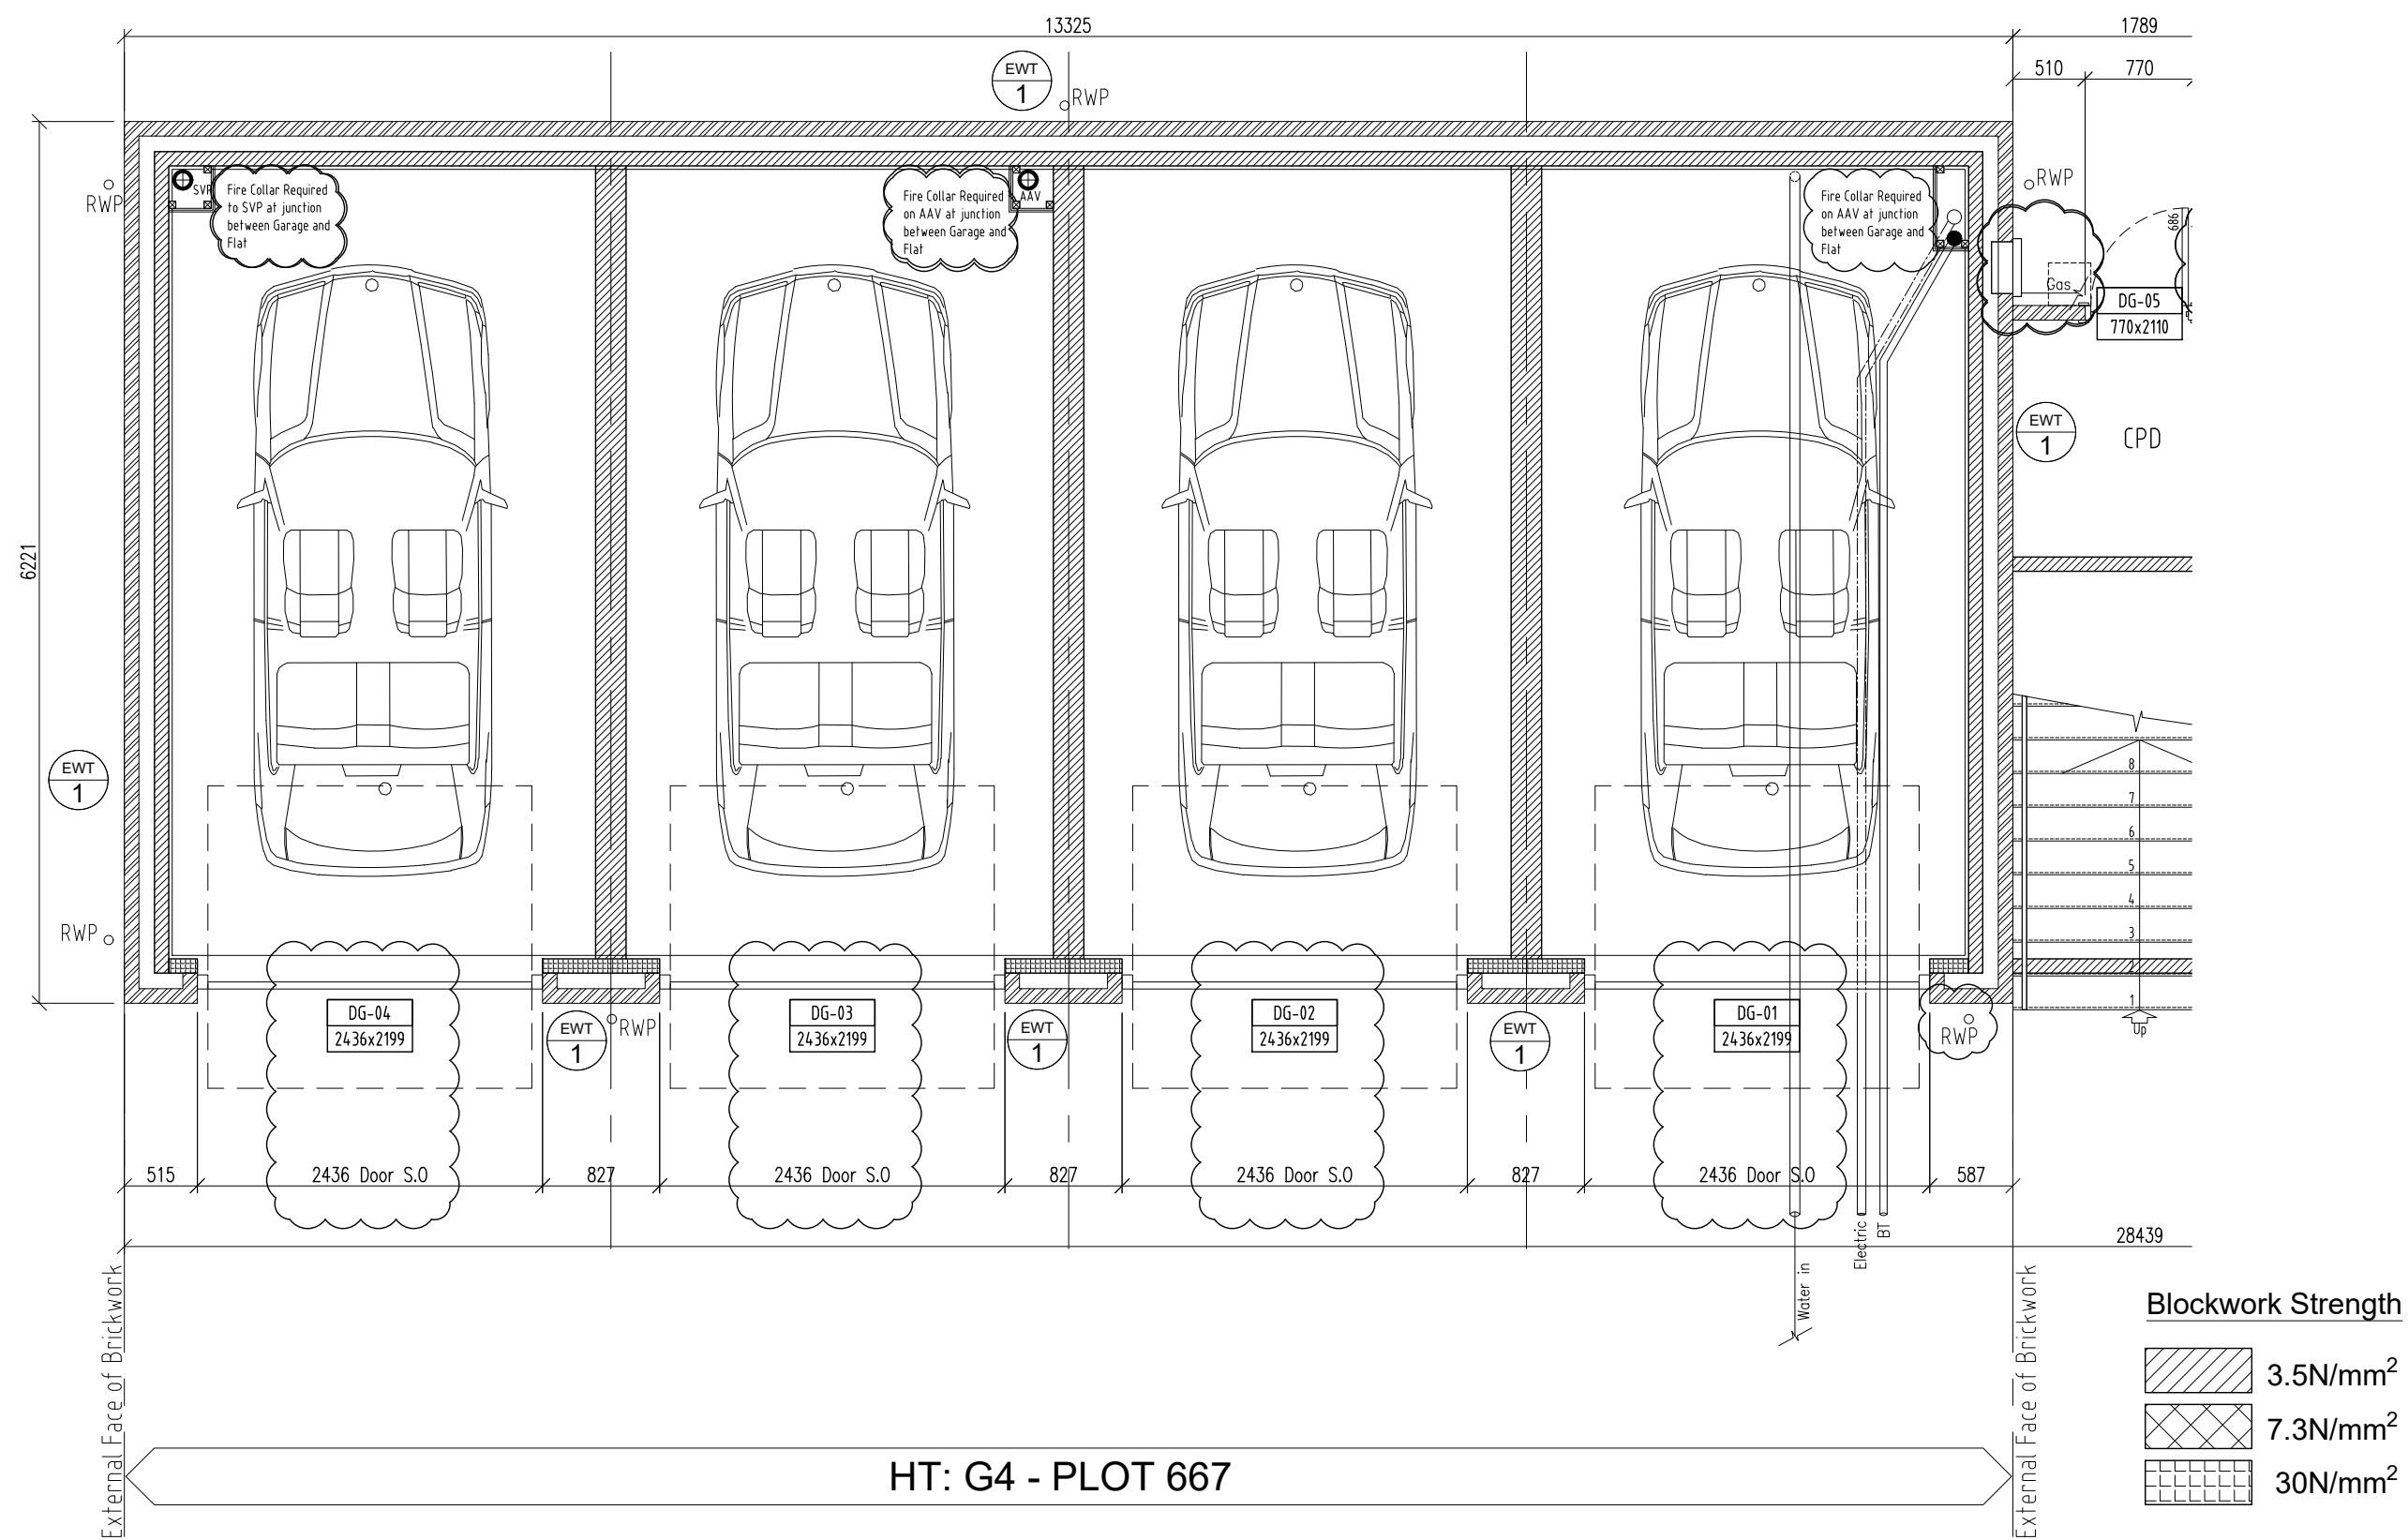

GROUND FLOOR PLAN

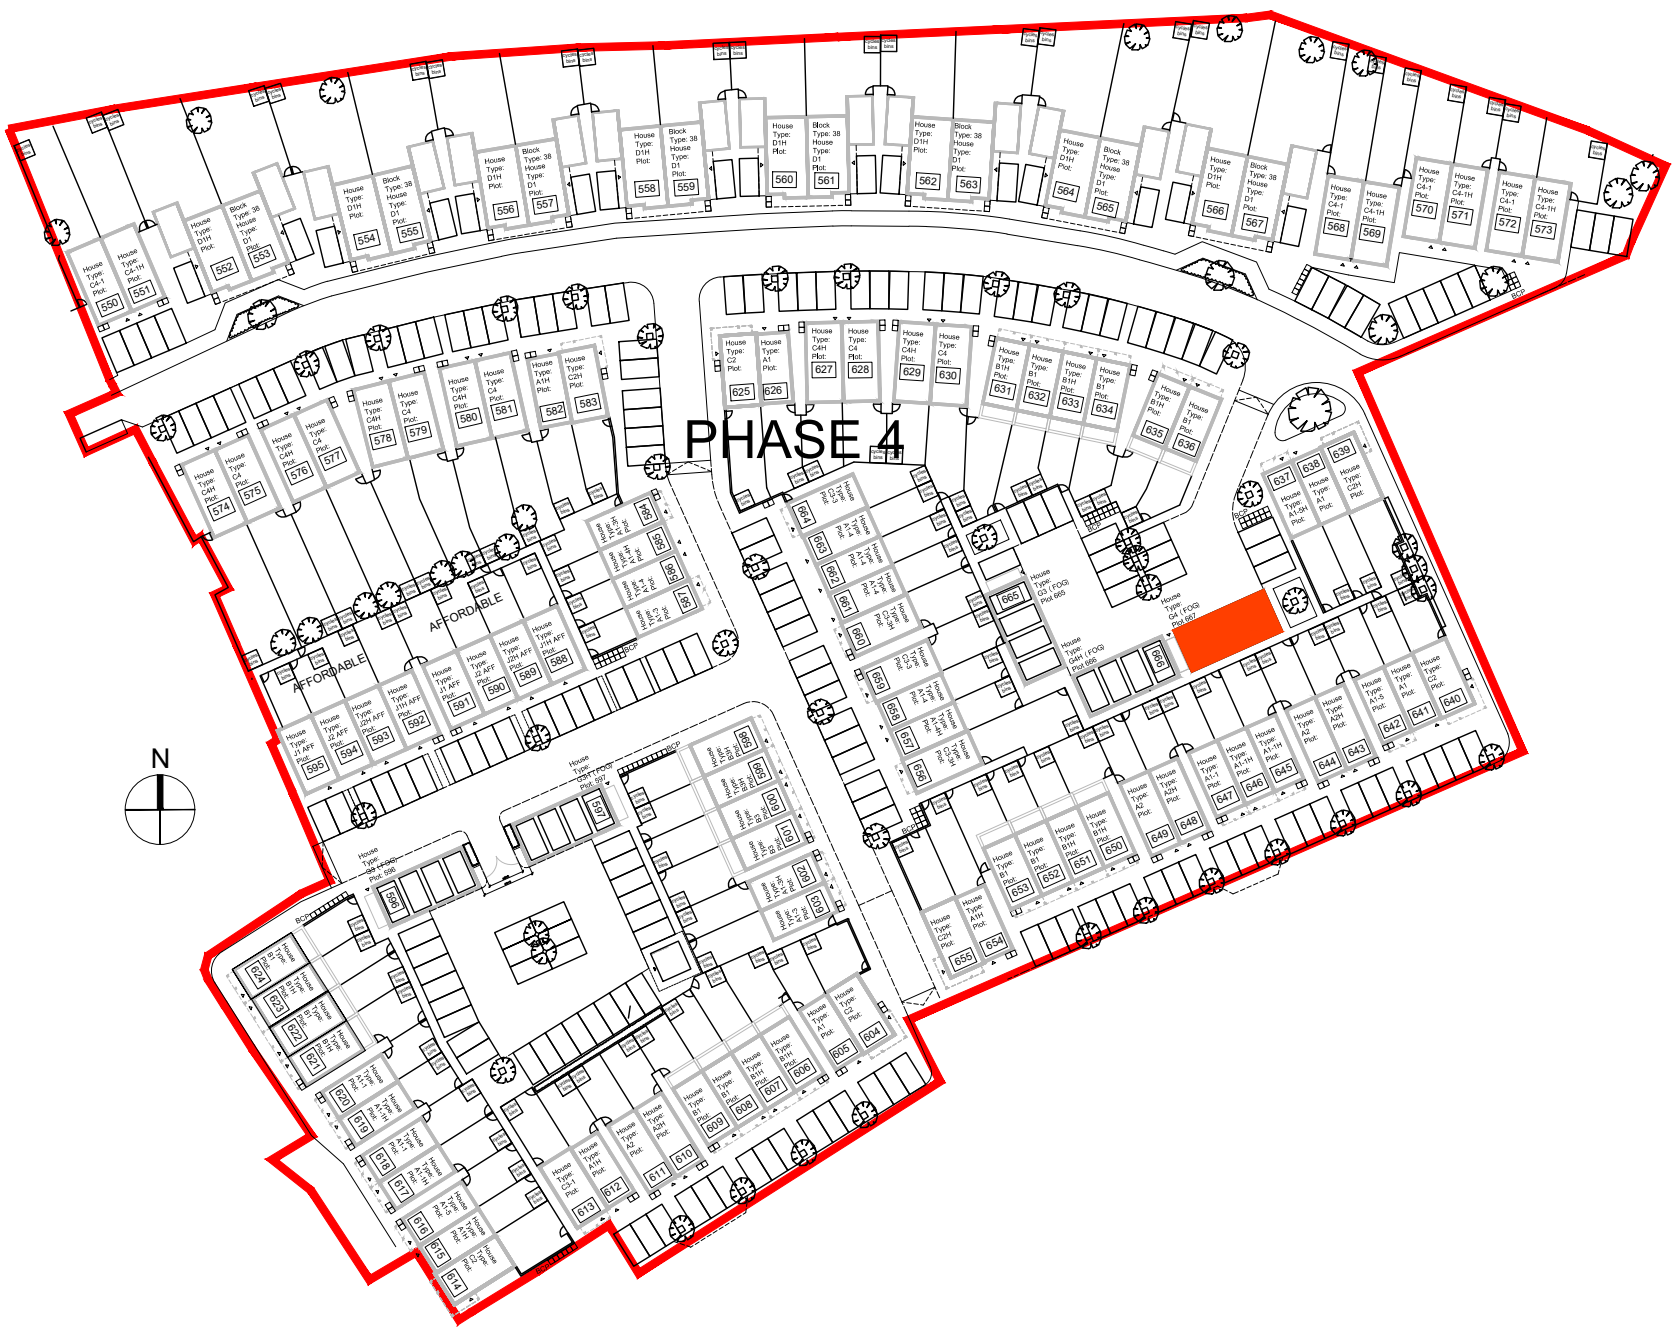

G4 (FOG) Plot 667

C1	CONSTRUCTION ISSUE, WALL SETTING OUT ADDED, GAS METER REVISED, FIRE COLLAR NOTE ADDED	07/05/20
T5	RWP ADDED	23/04/19
T4	GARAGE DOOR SIZE AMENDED	09/04/19
T3	BLOCKWORK STRENGTHS ADDED	04/04/19
T2	CAVITY INCREASED TO 100mm	15/03/19
T1	TENDER ISSUE	13/12/18
REV	AMENDMENTS	DATE

CONSTRUCTION ISSUE

ALL DRAWING INFORMATION CONVEYED TO BE APPROVED IN WRITING BY CLIENT PRIOR TO A FORMAL CONSTRUCTION ISSUE

St Edward

Designed for life

Green Park Village
Reading
Phase 4

FOR
St Edward

Block: 30
Type: G4 (FOG)
Plots: 667
GA Ground Floor Plan

1:50 @ A1	NOV 2018	-
1820	1130-20	C1

Robert Rigby Architects

42 Portman Road, Reading, Berks RG30 1EA
Telephone: 0118 9577010 Fax: 0118 9577019
E-Mail: enquiries@rigbyarchitects.com