



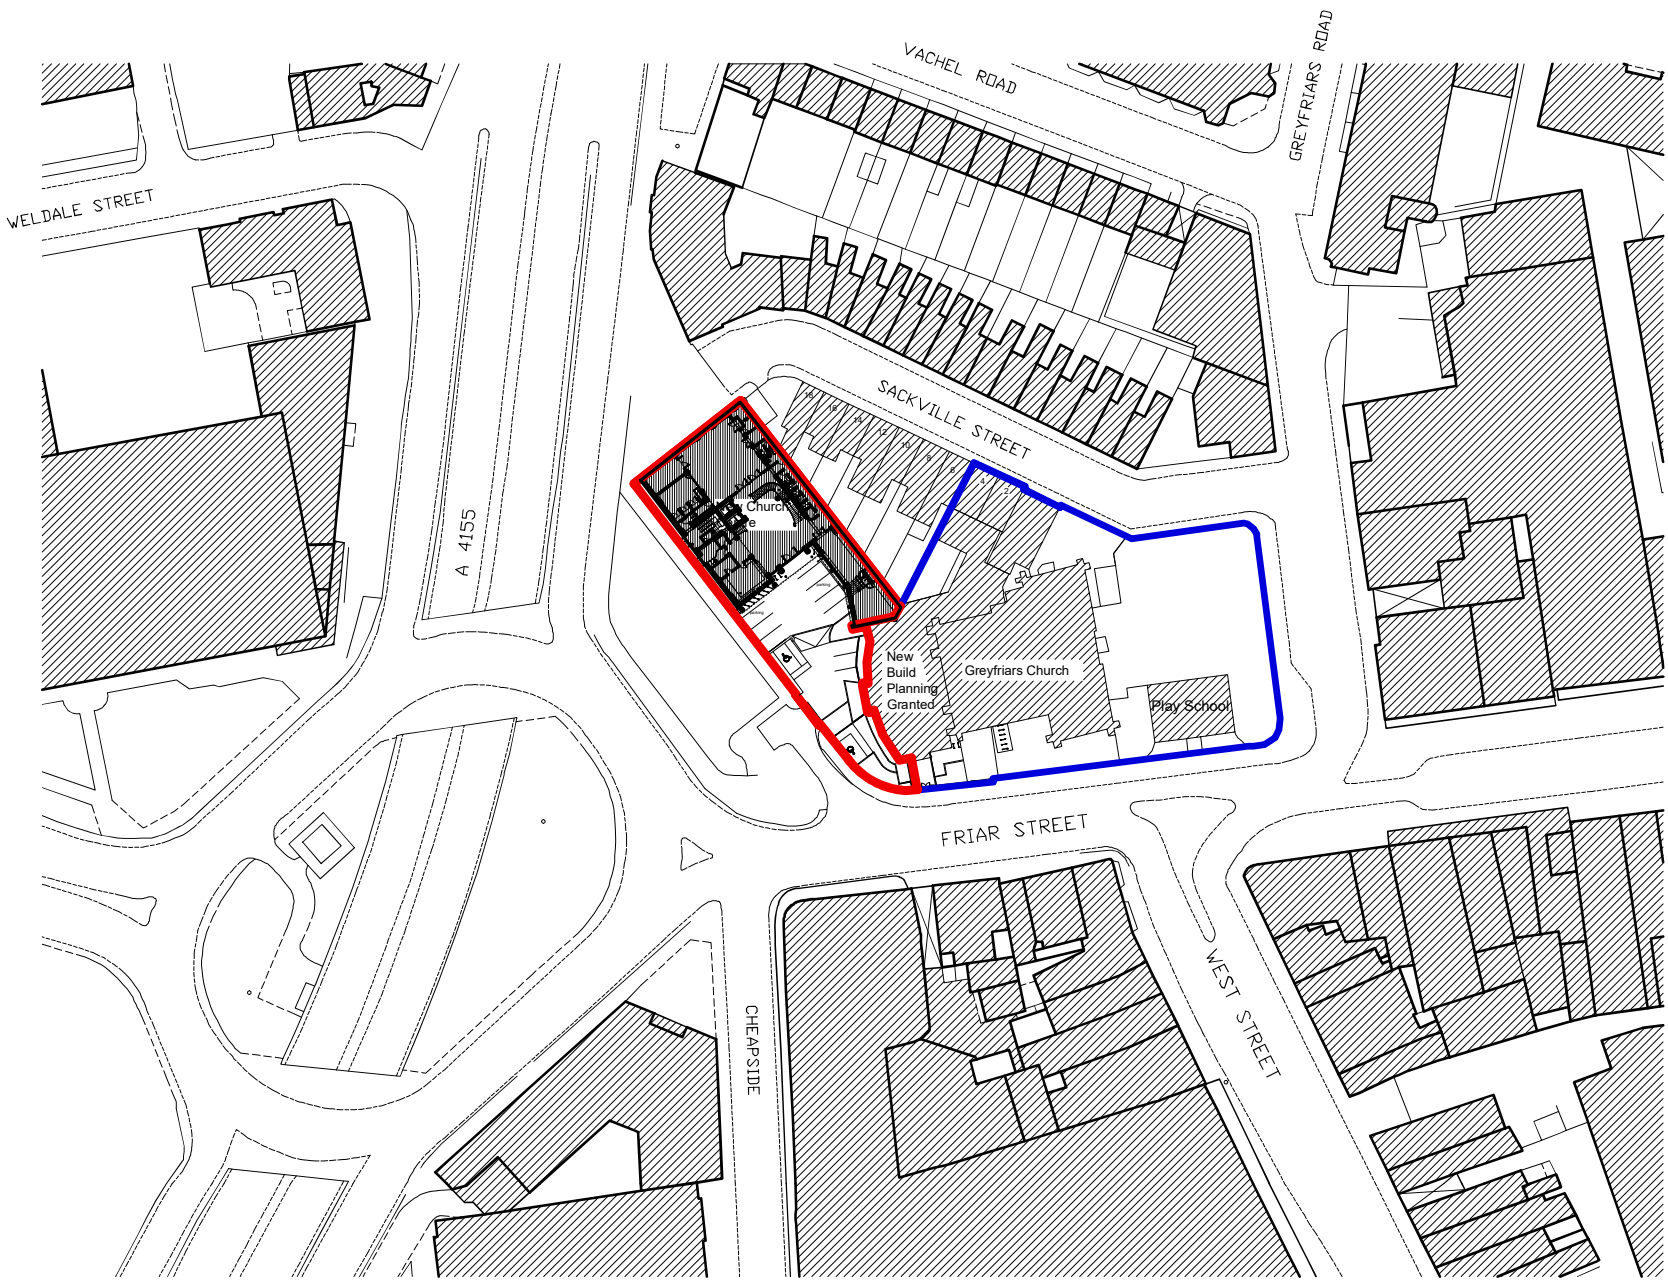

? Crown Copyright 2007. All rights reserved. Licence number 100020449

SCALE: 1:1250
0 5m 10m 30m 50m 70m

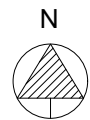

GREYFRIARS CHURCH, FRIAR STREET, READING, RG1 1EH

NOTES

- 1 No deviation may be made from the details shown on this drawing without prior permission of the architects. Any discrepancy found between this drawing and any other document should be referred immediately to the architects. IF IN ANY DOUBT ASK.
- 2 This drawing is to be removed from currency immediately a revised version is issued.
- 3 All rights described in chapter IV of the Copyright, Designs and Patents Act of 1988 have been generally asserted.

REVISIONS

06	04/02/21	Cycle Stand Design Amended
05	02/02/21	Landscape Design Amended
04	01/02/21	Plan Updated
03	07/10/20	Design Amended
02	21/02/20	parking updated, cycle shelter's position updated
01	12/11/19	Boundary lines corrected

PLANNING

JBKS Architects © architects urban designers landscape and product designers Suite 1, Parkwood Stud, London Road, Aston Rowant, Oxon, OX49 5SP Tel: (01844) 350101		
Job	Greyfriars Church Centre, Reading	
title	Proposed OS Location Plan	
scale	1:1250	@ A3
date	October 2020	
no	GRE CENT 170	06