


SU6975NE

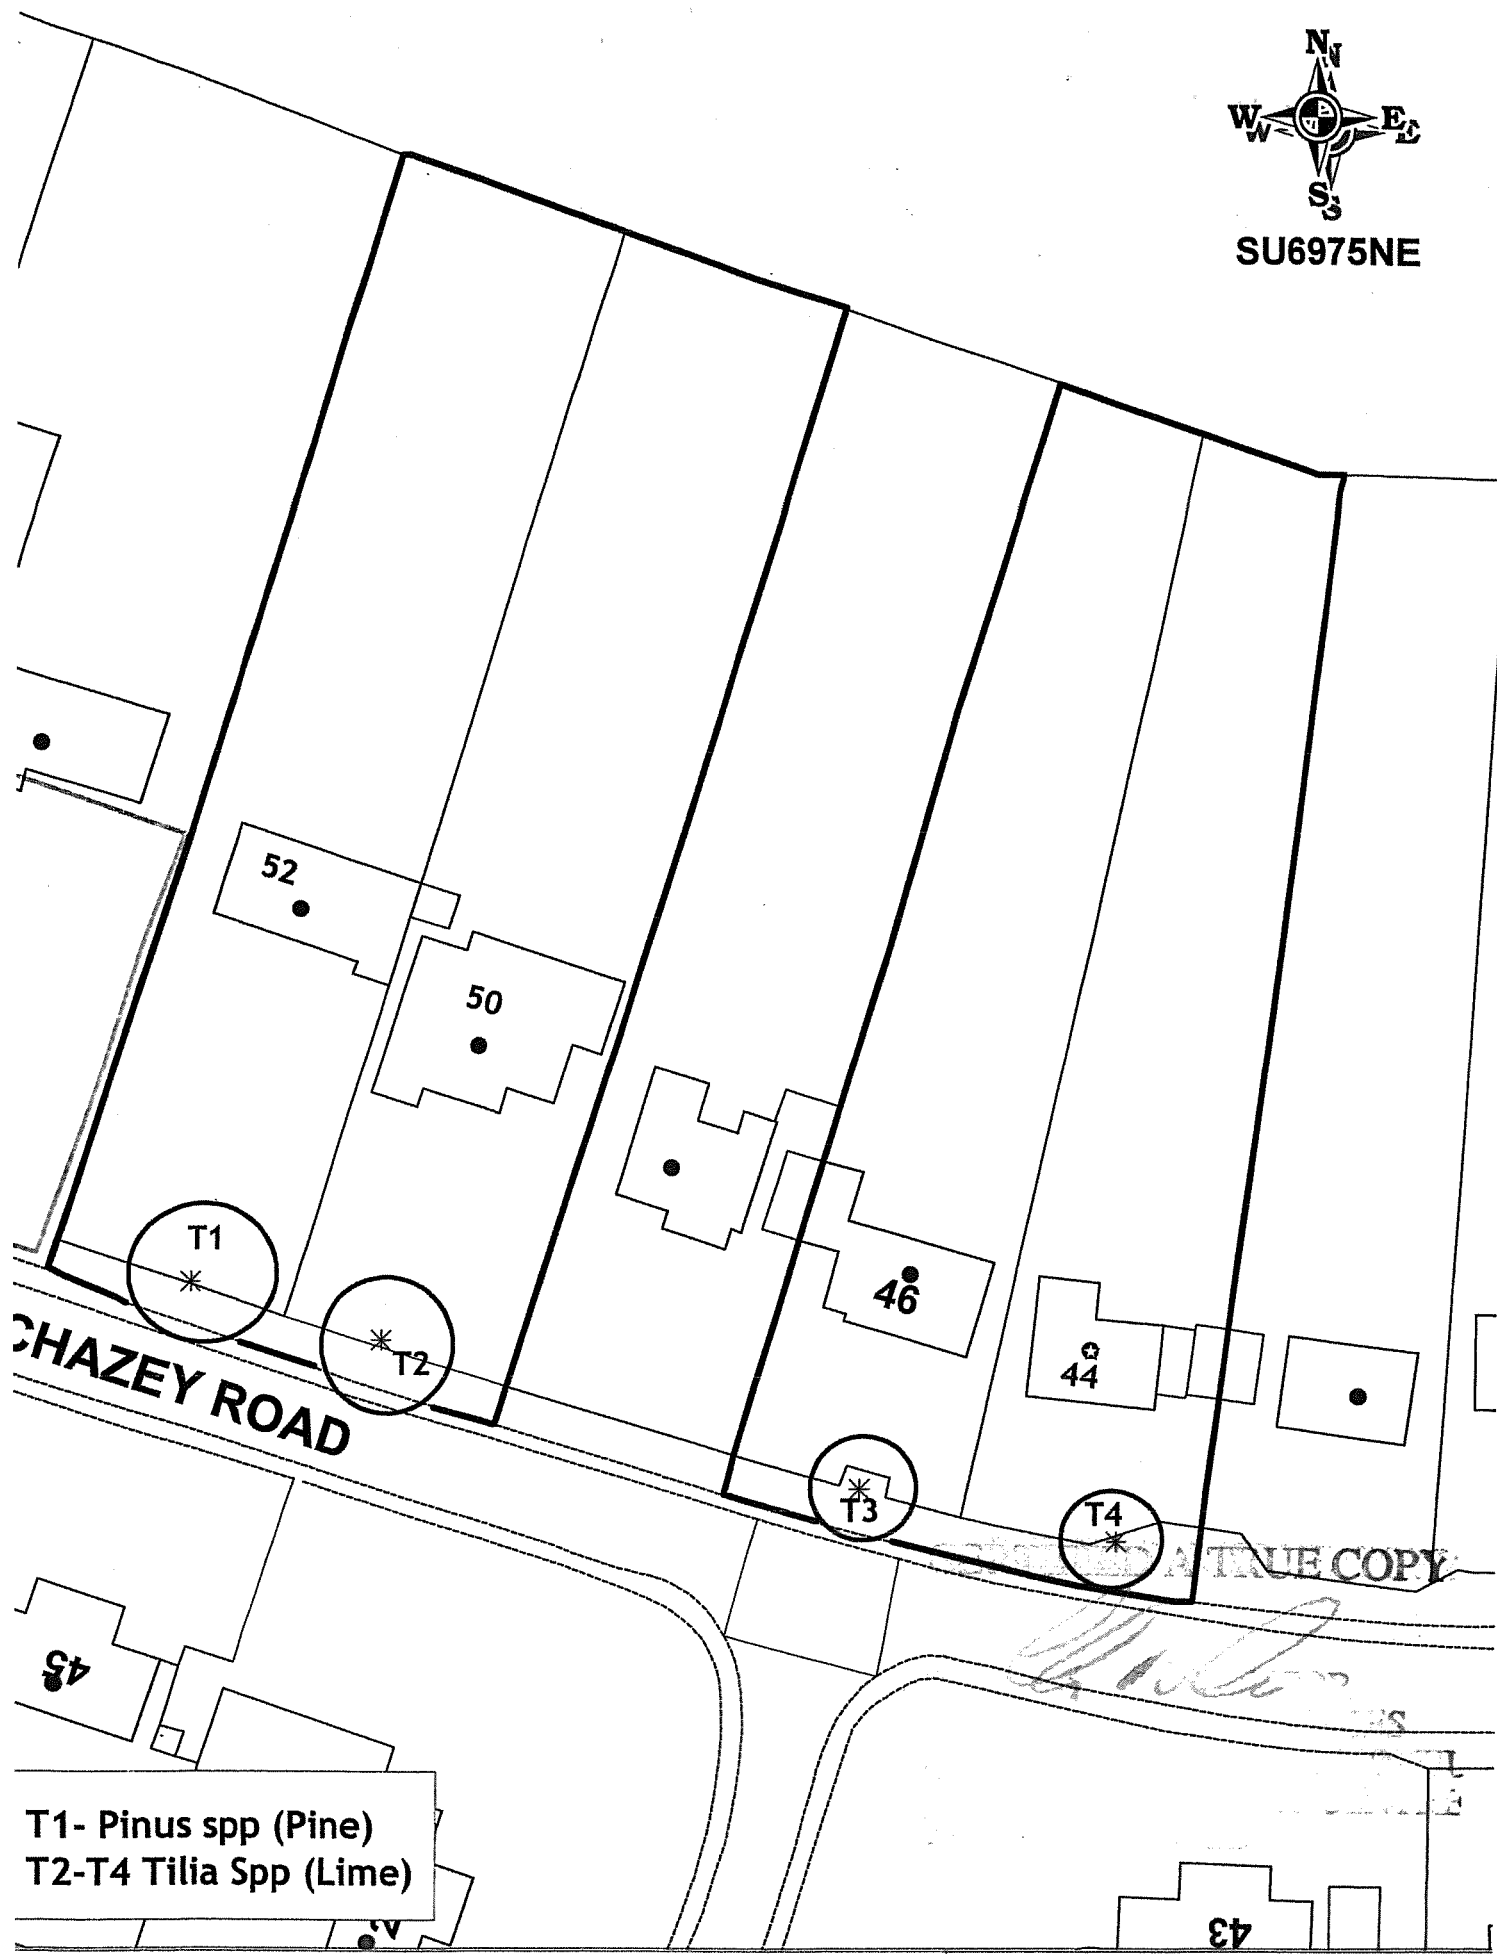

T1- Pinus spp (Pine)
T2-T4 Tilia Spp (Lime)

TITLE Tree Preservation Order - 44, 46, 50 & 52 Chazey Road, Reading

ORG NO E2780

DATE Jan 2011

DRAWN BY SH

SCALE 1:500 (A4)

© Crown Copyright. All Rights Reserved. Reading Borough Council. Account No 100019672. 2009



Reading
BOROUGH COUNCIL
PLANNING SUPPORT TEAM