


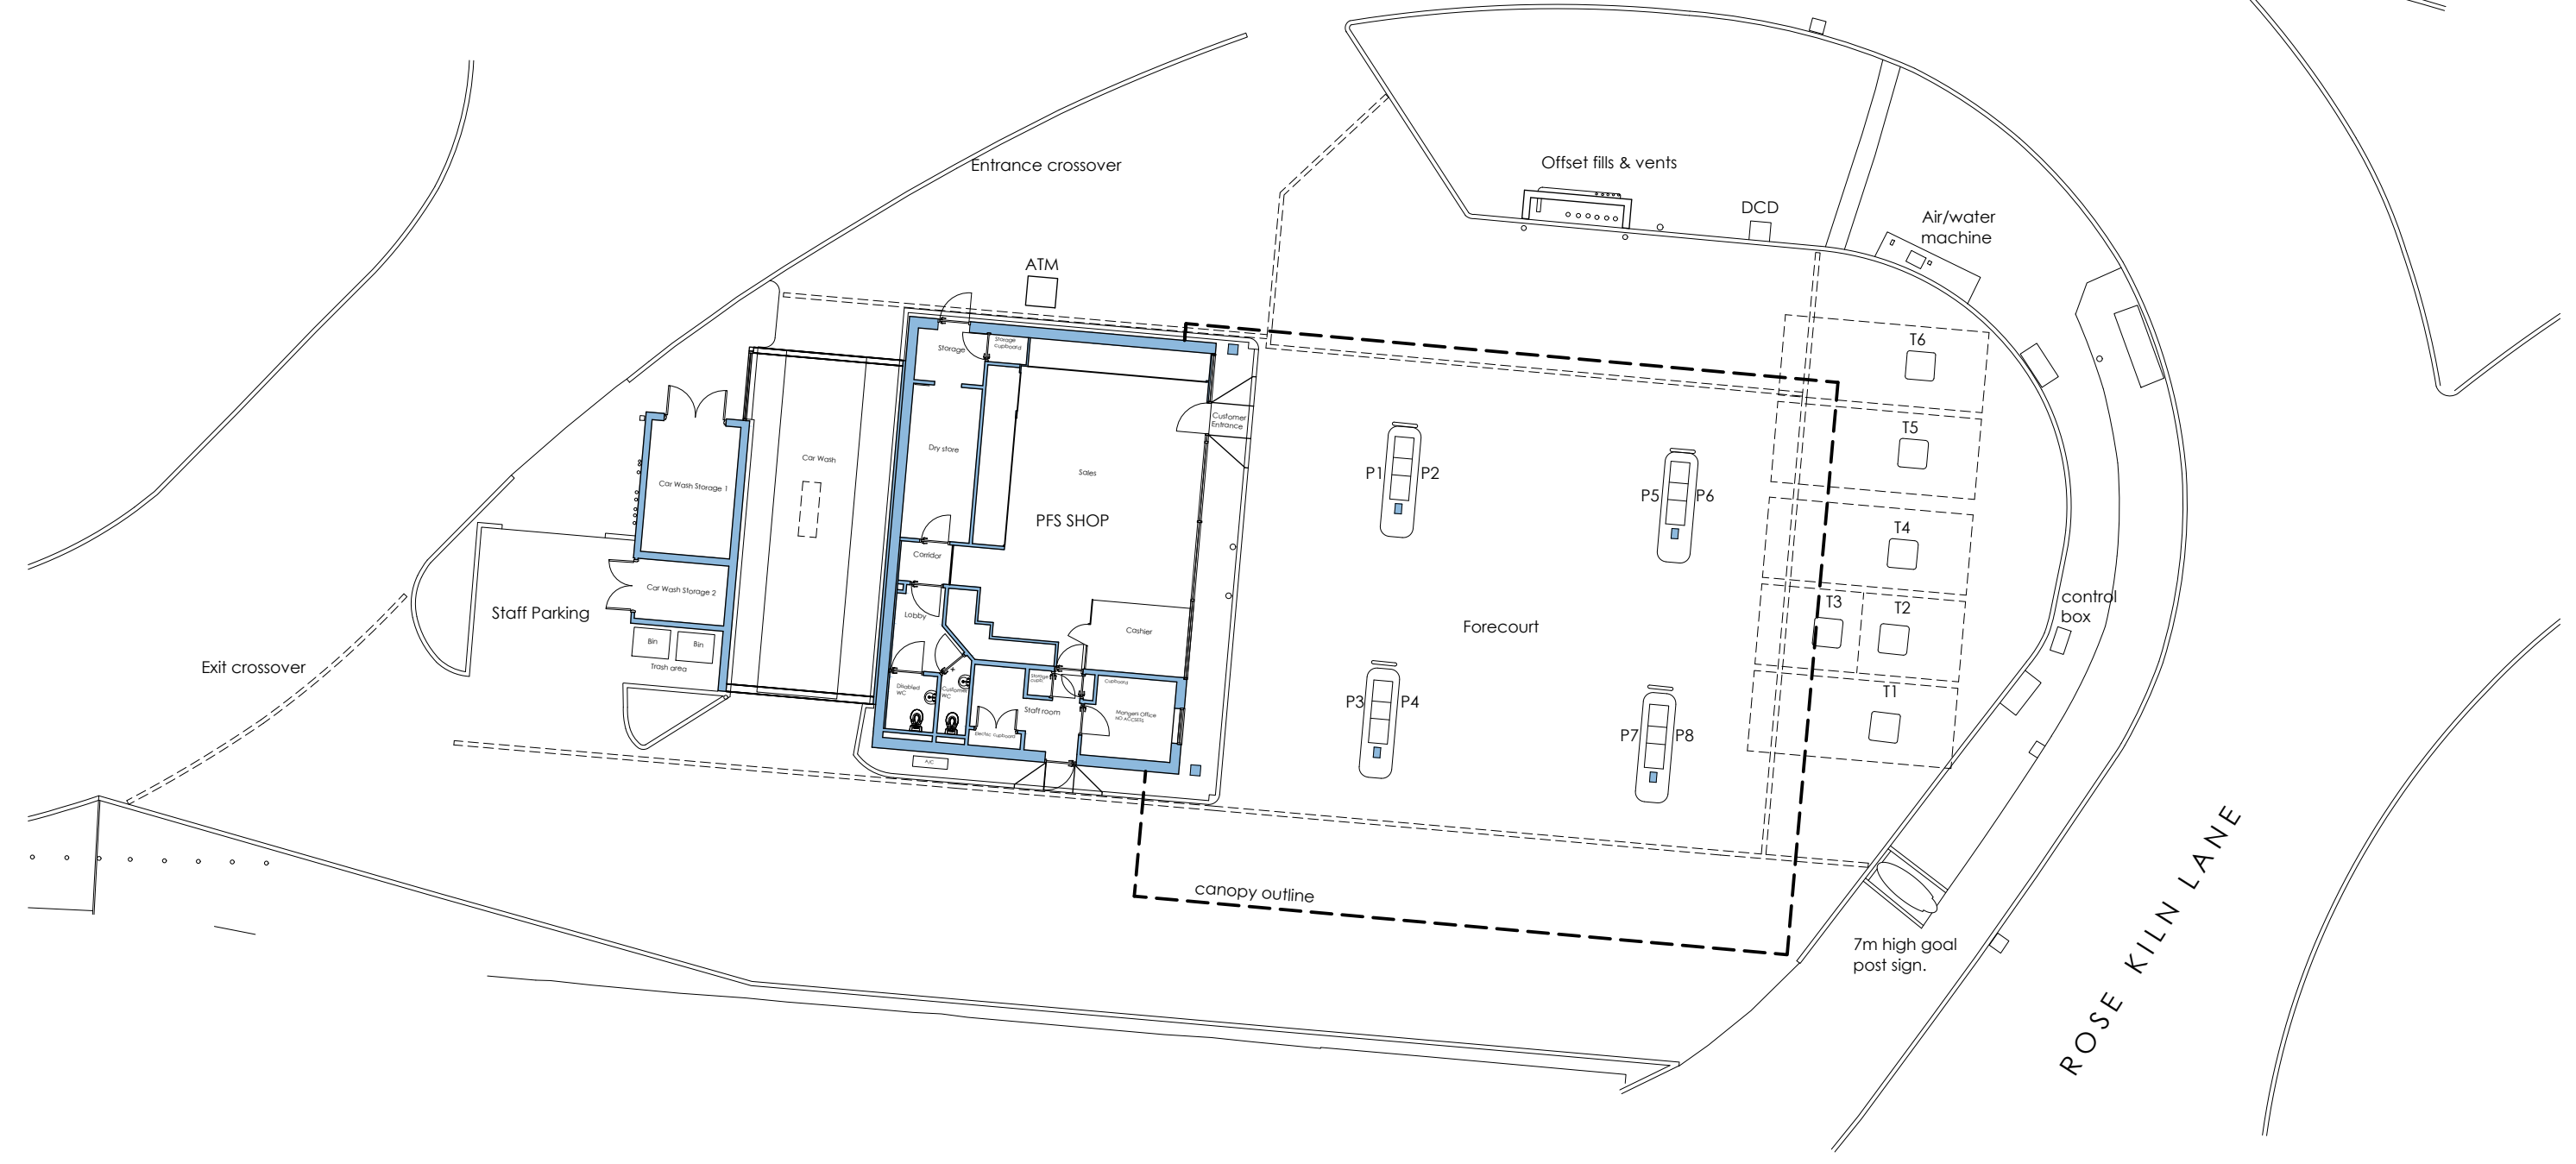

Existing Site Layout Plan
Scale 1:200



Schedule of Areas (sqm)	
Site Area	1504
Building Gross Ext Area	125



rev	13/12/21	AJG	Trash area added.
	06/12/21	AJG	Drawing created
CLIENT			
mfg Gladstone Place 36-38 Upper Marlborough Road St Albans, AL1 3UU			
PROJECT LOCATION			
Rose Kiln Lane Reading, Berkshire, RG2 0HP Reading			
DRAWING			
Existing Site Layout Plan			
Wyeth Projects Services			
The Cart Shed, Amberley Court, Amberley Lane, Millford, Surrey, GU8 5EB, United Kingdom Tel: +44 (0)1483 424704 Email: enquiries@wyethprojects.com © This drawing is the copyright of WYETH PROJECTS SERVICES Ltd.			
Date:	December 2021	Draw By:	AJG
Scale:	1:200	Dwg No:	WPS-MFG-475-P-02
		Rev:	A
			A3

PLANNING