


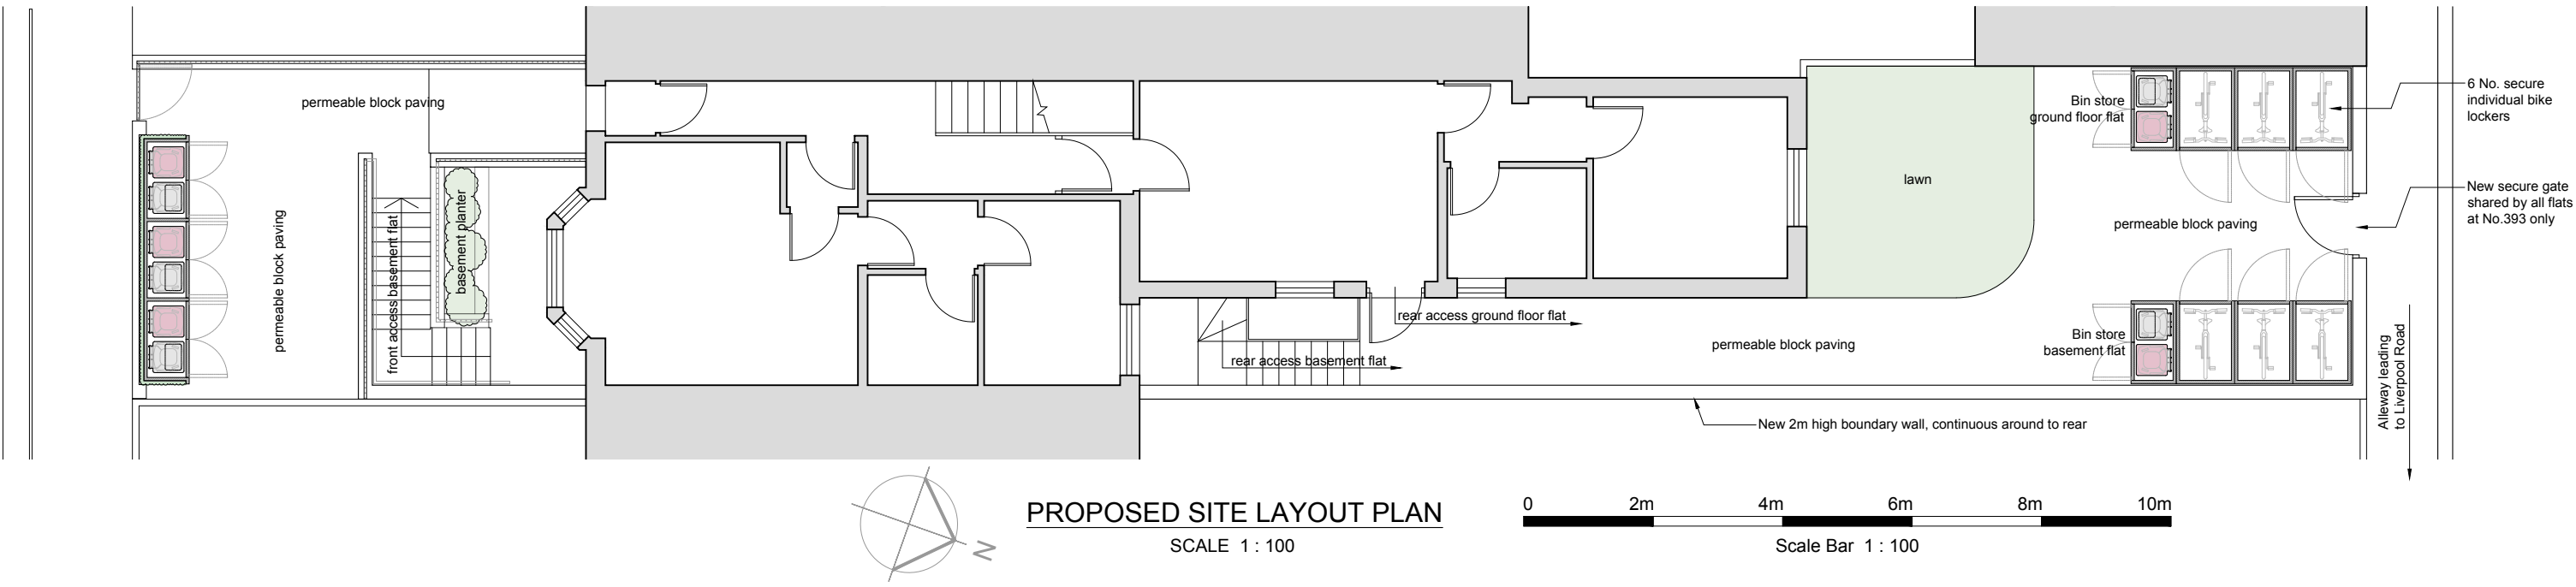

NOTES





© *SpaceOffice* - THIS DRAWING AND DESIGN REMAINS THE COPYRIGHT AND INTELLECTUAL PROPERTY OF OF SPACE OFFICE LIMITED (*SpaceOffice*) AND SHALL NOT BE COPIED IN ANY FORMAT WITHOUT APPROVAL.

THIS DRAWING IS TO BE READ IN CONJUNCTION WITH ALL OTHER DRAWINGS AND DOCUMENTS PROVIDED. THE CONTRACTOR MUST CHECK ALL DIMENSIONS ON SITE BEFORE PLACING ORDERS FOR MATERIALS OR SHOP FABRICATIONS OR COMMENCING WORKS ON SITE. ANY DISCREPANCIES SHOULD BE NOTIFIED BEFORE PROCEEDING.

- FLATS NUMBERING**
- Flat 1 - First Floor Front (Duplex)
 - Flat 2 - First Floor Rear
 - Flat 3 - Ground Floor Front
 - Flat 4 - Ground Floor Rear (has rear access)
 - Flat 5 - Basement (has rear access)

The above flats numbering allocation to be used for designating postal address for each flat and the same to be notified to the Council.

Bike lockers and bin stores shall have weatherproof signage designating facilities to each flat respectively.

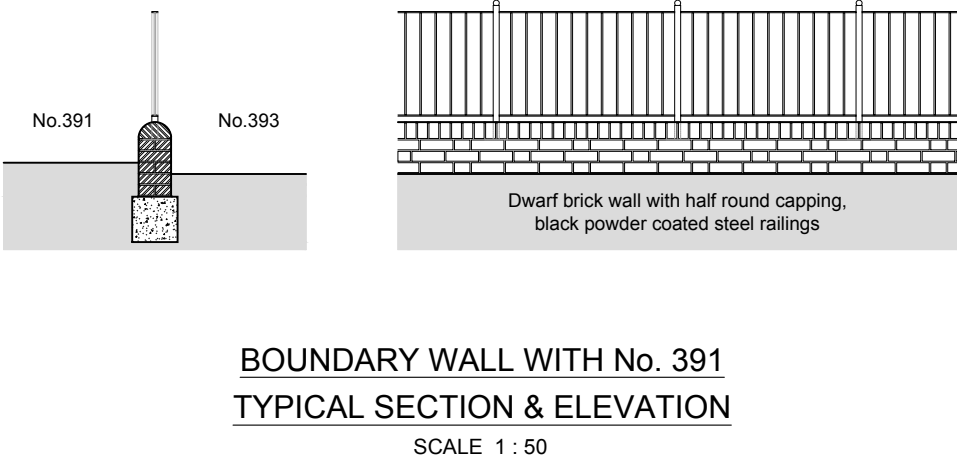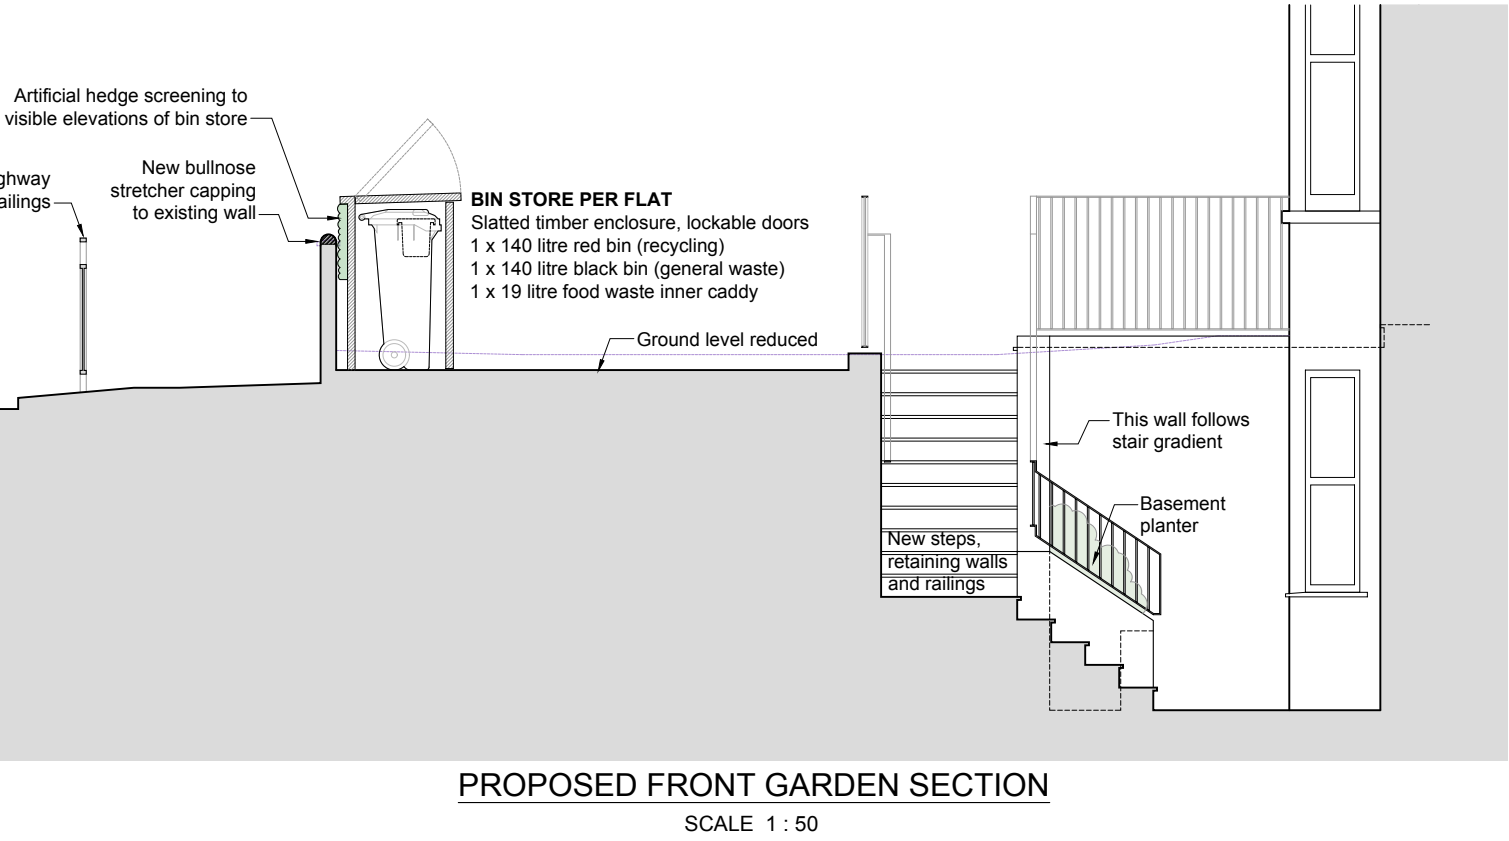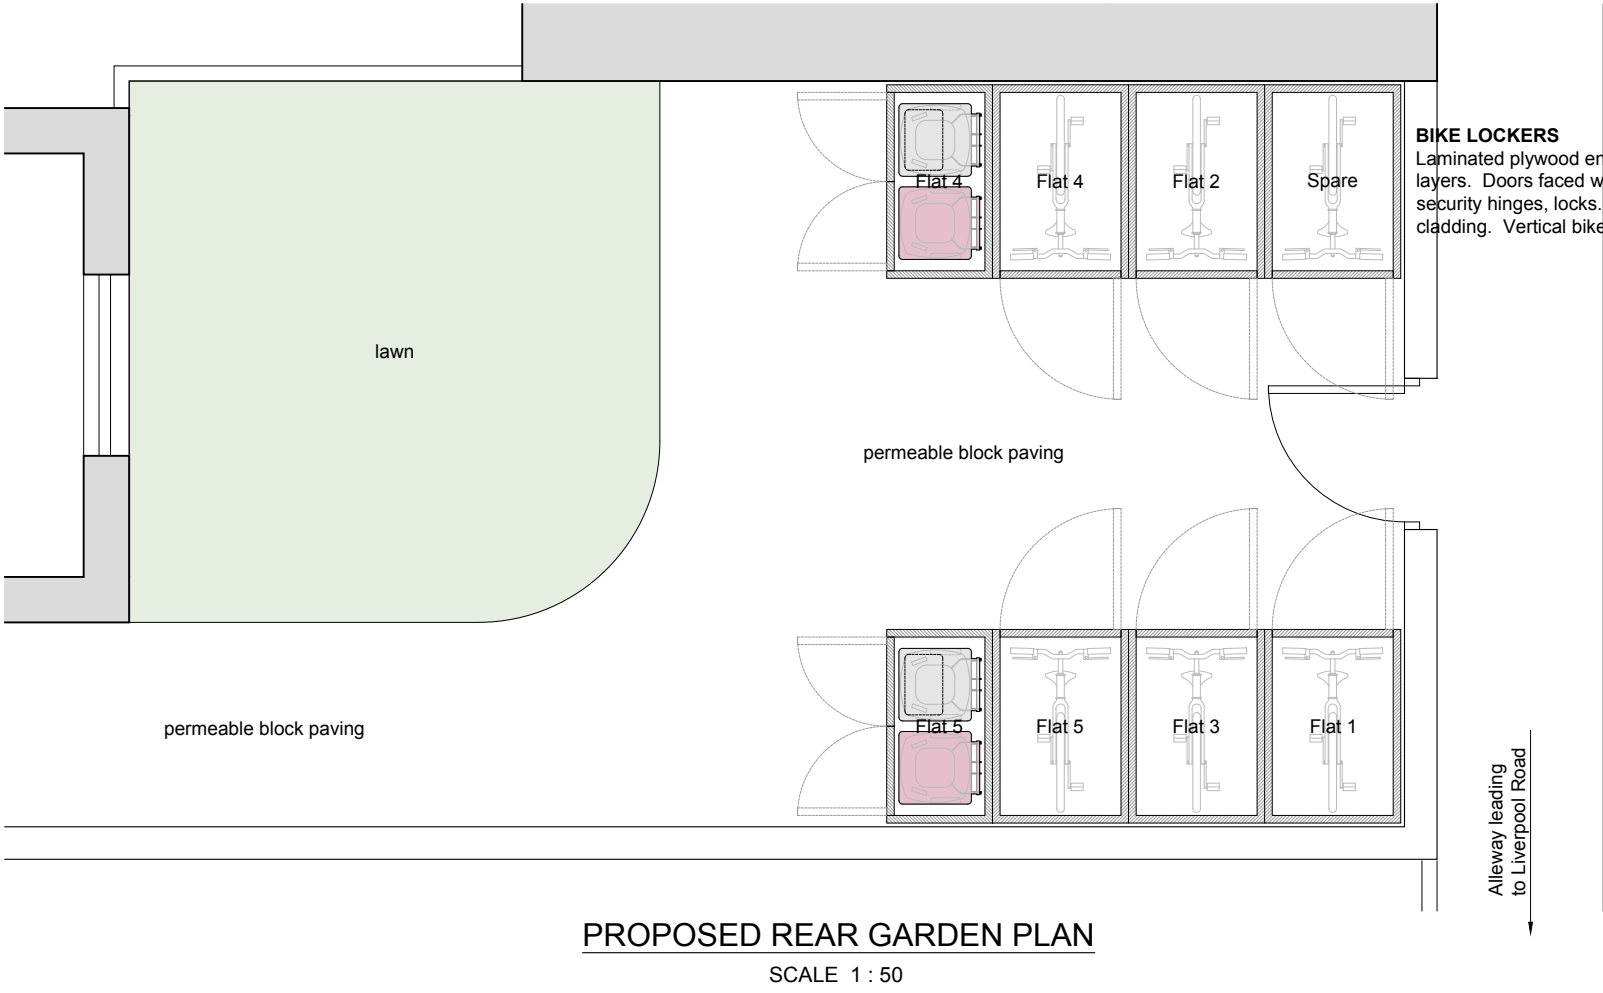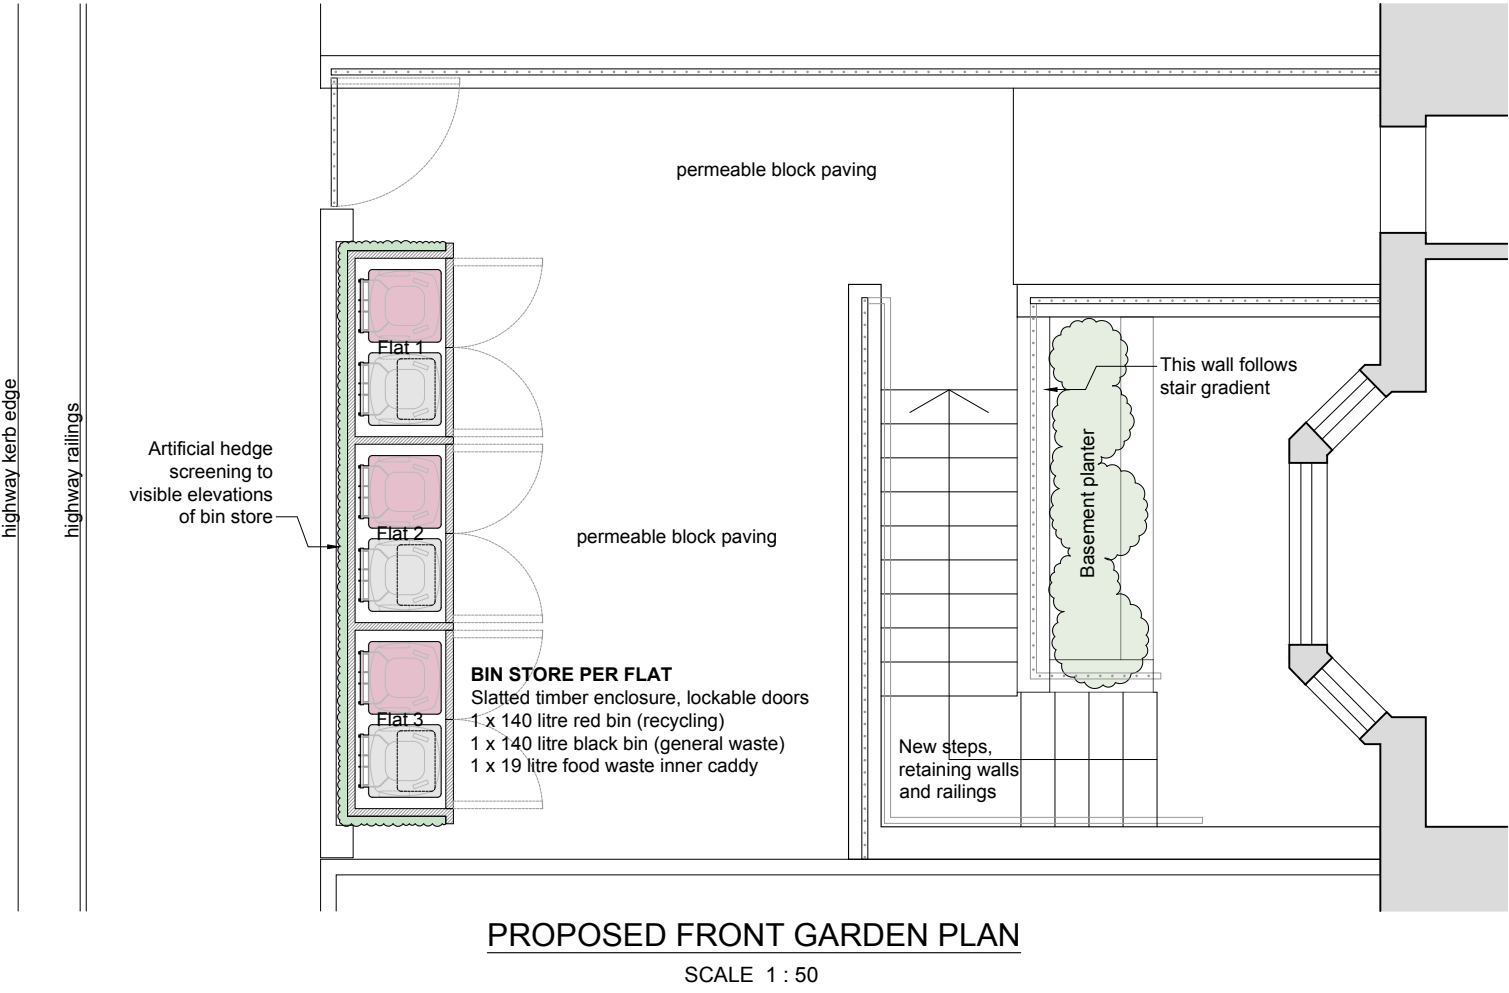

SPACE

OFFICE

ARCHITECTURE • PLANNING • BUILDING DESIGN

email: mail@spaceoffice.com

mobile: 07974 707832

Client:

KWM PROPERTIES LTD

Project:

CONVERSION TO FLATS

Location:

393 LONDON ROAD, READING RG1 3PB

Drawing Title:

SITE LAYOUT

Date:

FEB 2022

Sheet Size:

A2

Drawn:

MC

Drawing No:

P2025-03

Revision: