
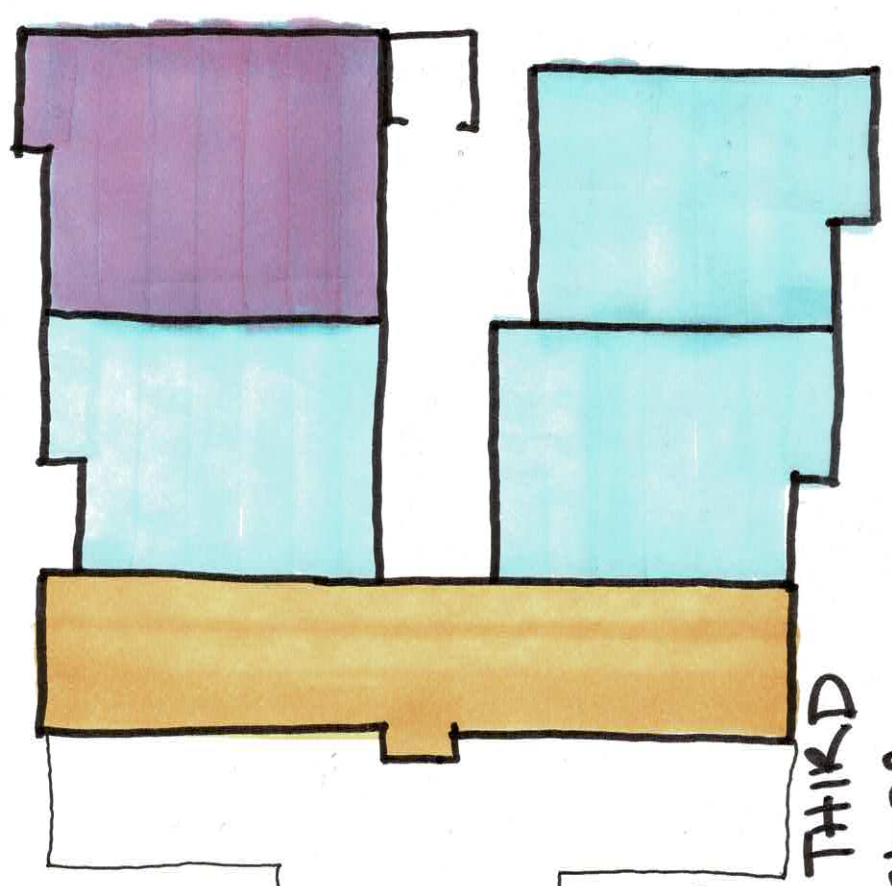


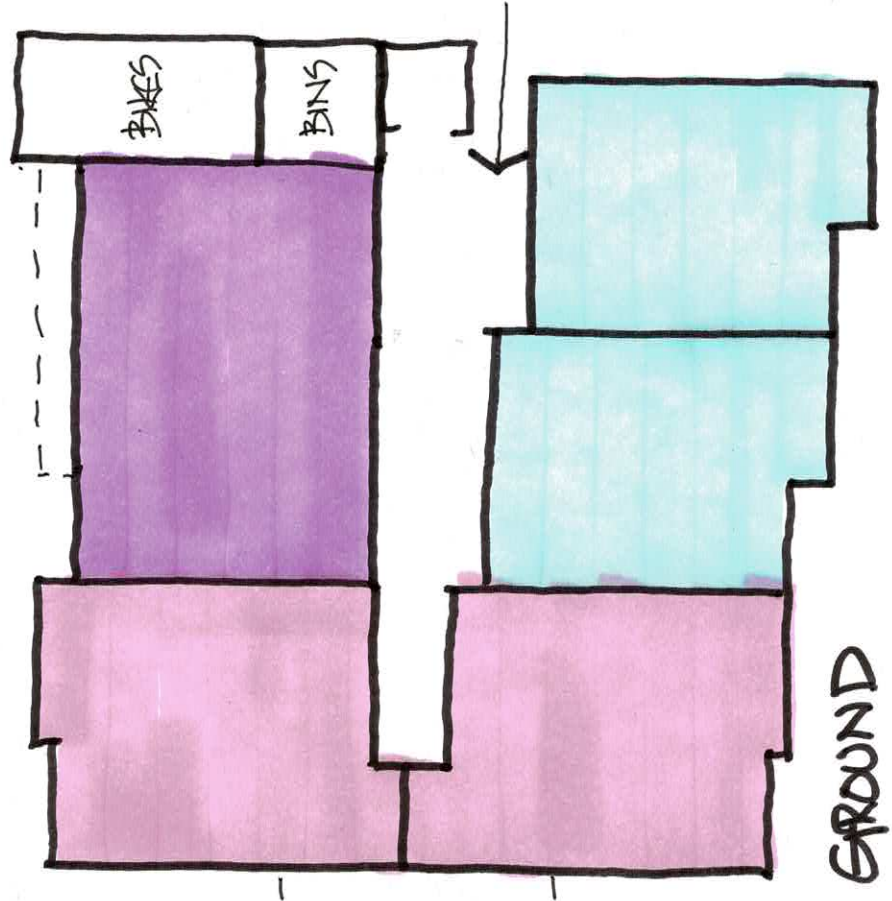

1B2P


2B3P

2B4P

3B5P

A4080 / 5K02
FLOOR PLANS
1:100 + 1:100 @ A3

SAWKINGS
HARP
ER
architects

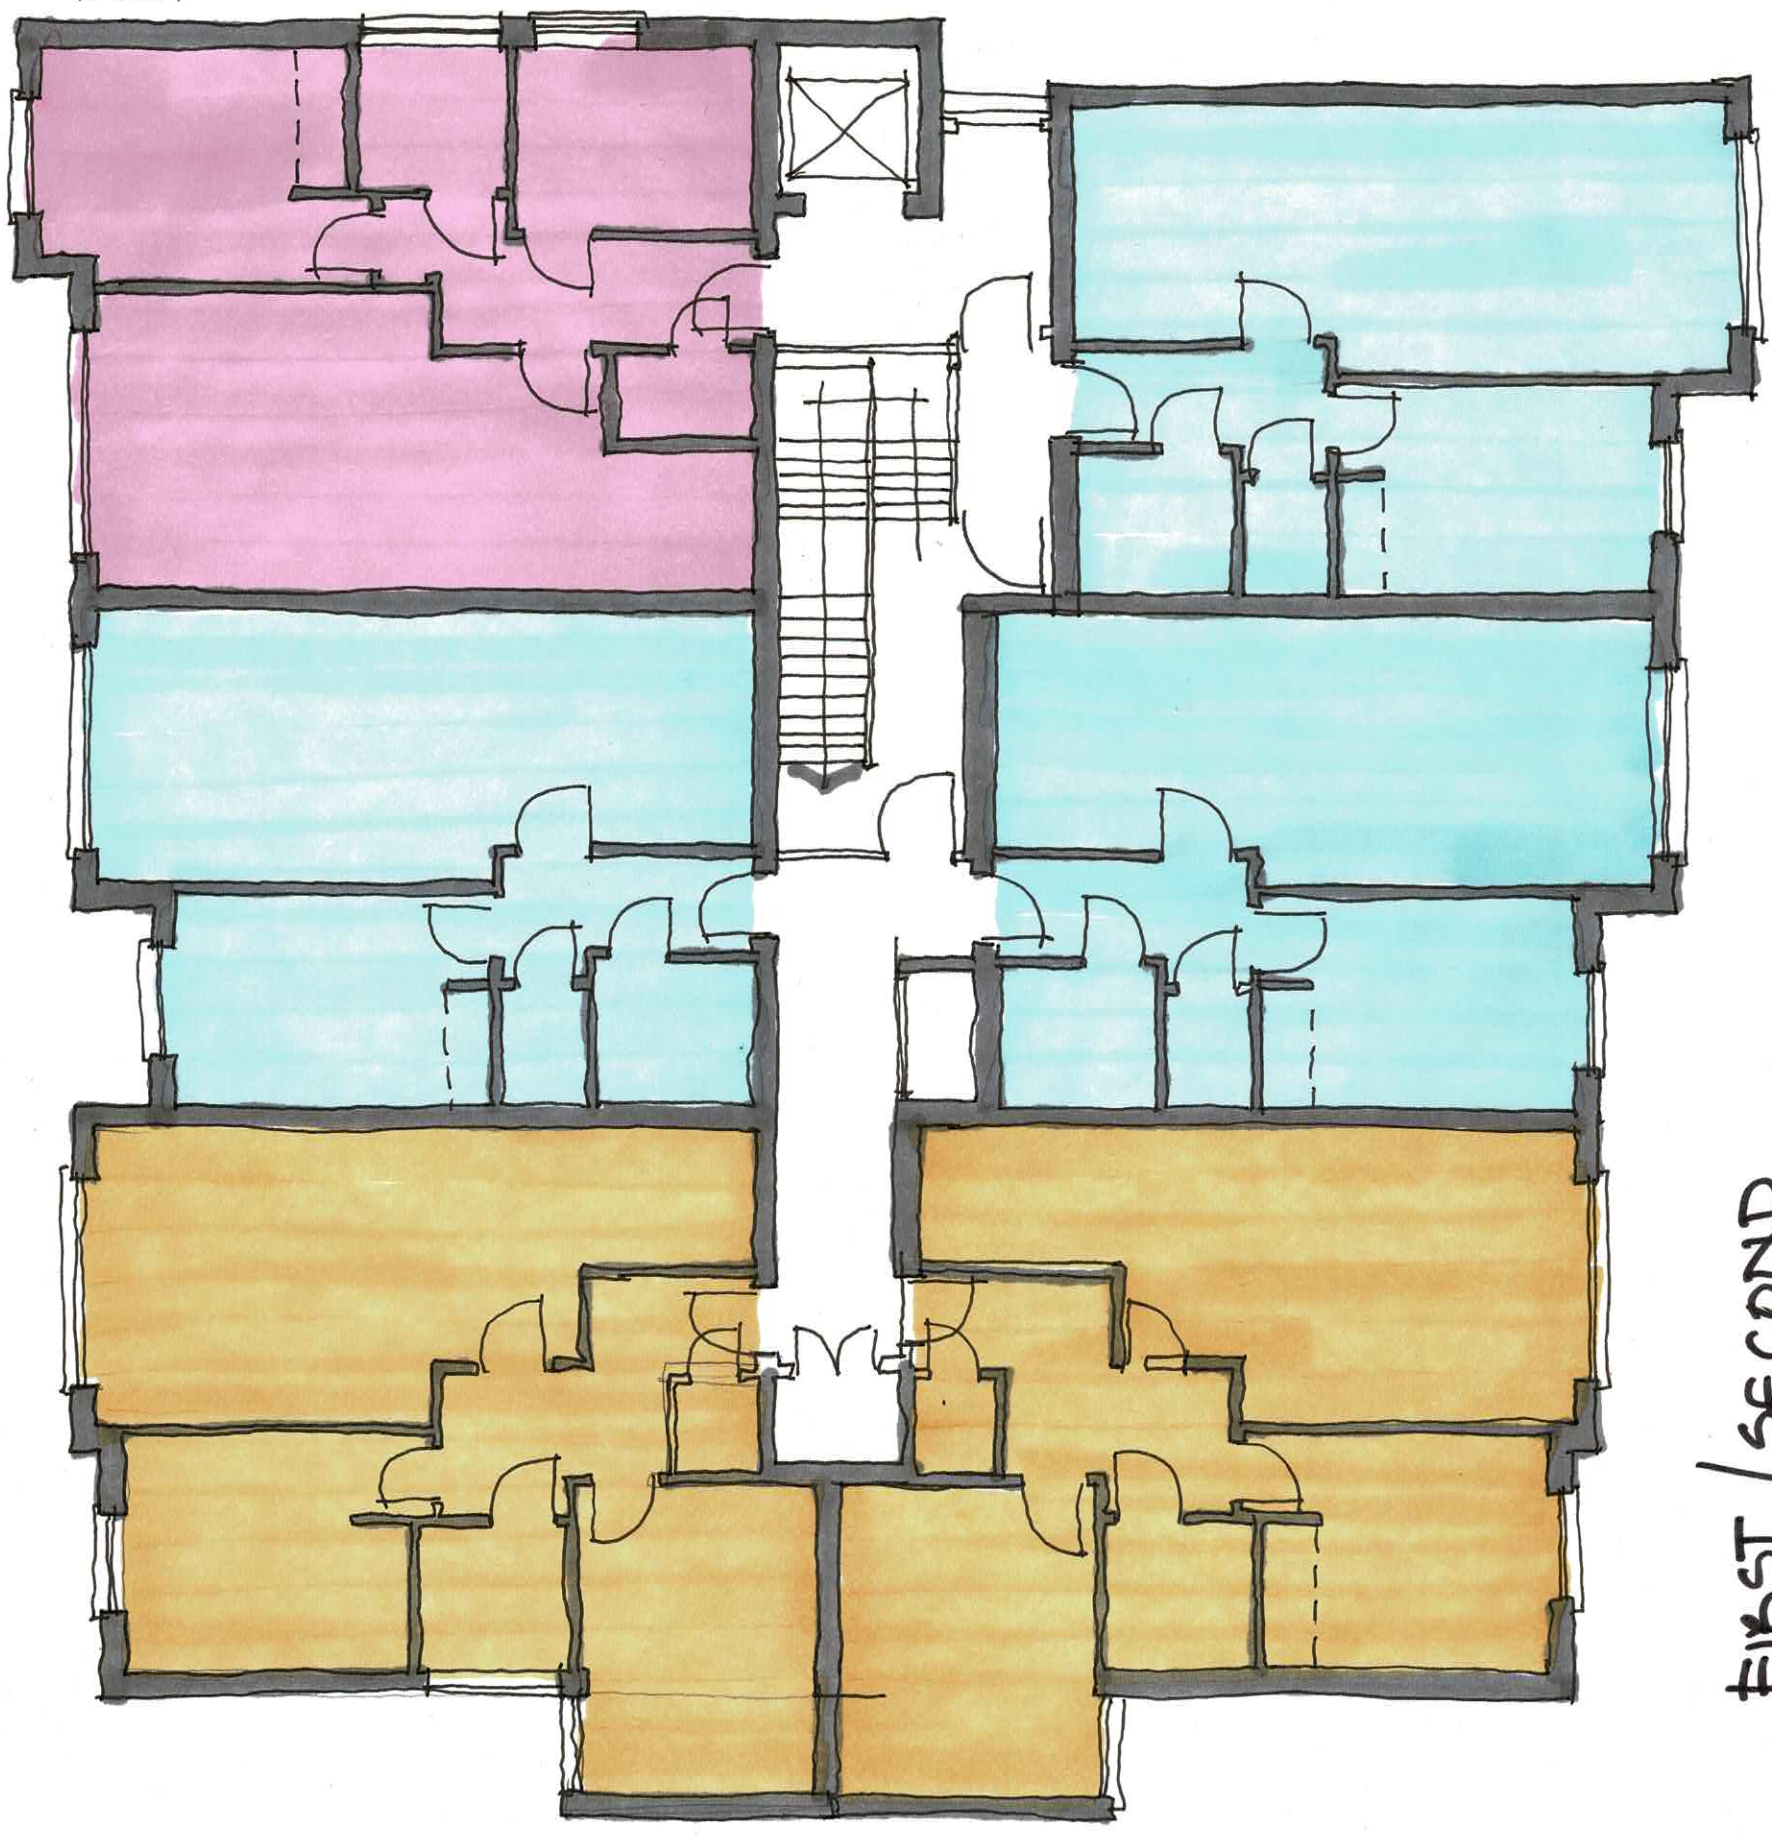

FIRST / SECOND

EV & AR
NOAD