




Accommodation Schedule (Areas GEA)	
Name	Area
Block W1	8579.4 m ²
Block W2	4133.1 m ²
Block W3	4924.1 m ²
Block W3 Commercial	424.3 m ²
Block W4	5969.6 m ²
W4 Residents' Lounge	178.5 m ²
W Carpark	3702.2 m ²
Grand total: 42	27911.1 m ²

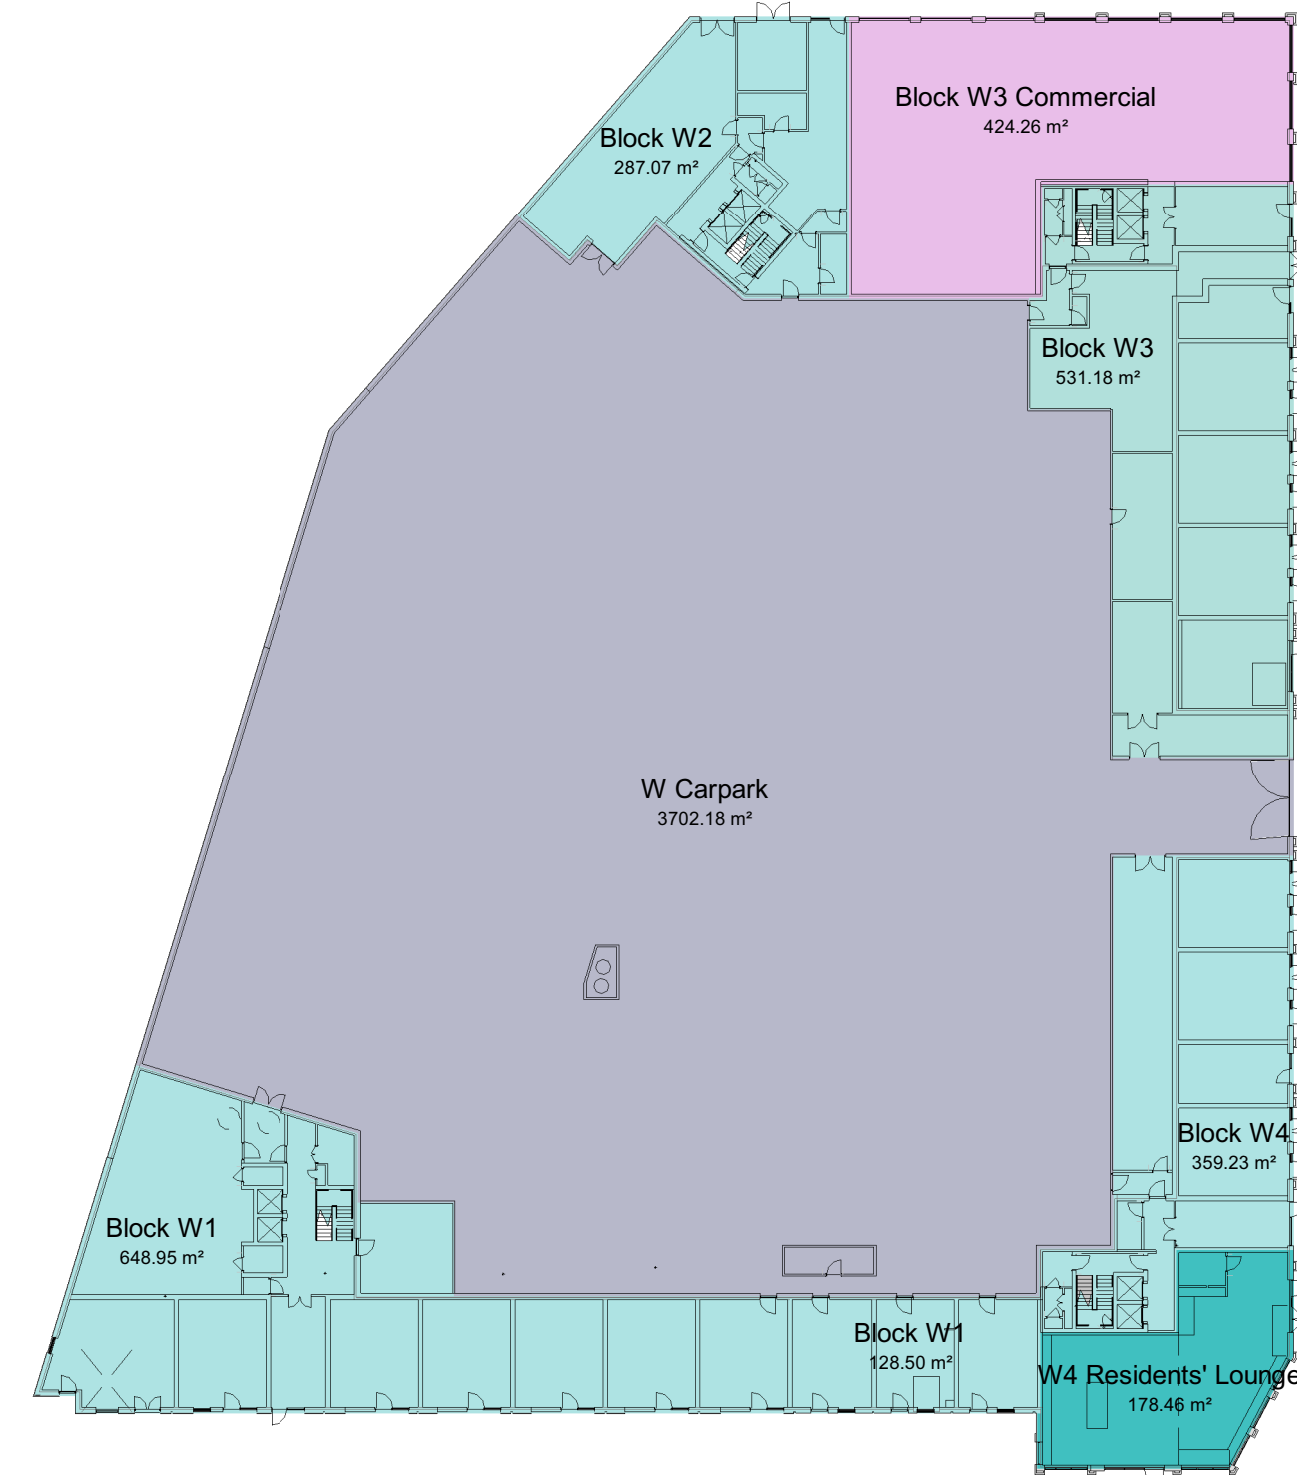


Level 0
1 : 500

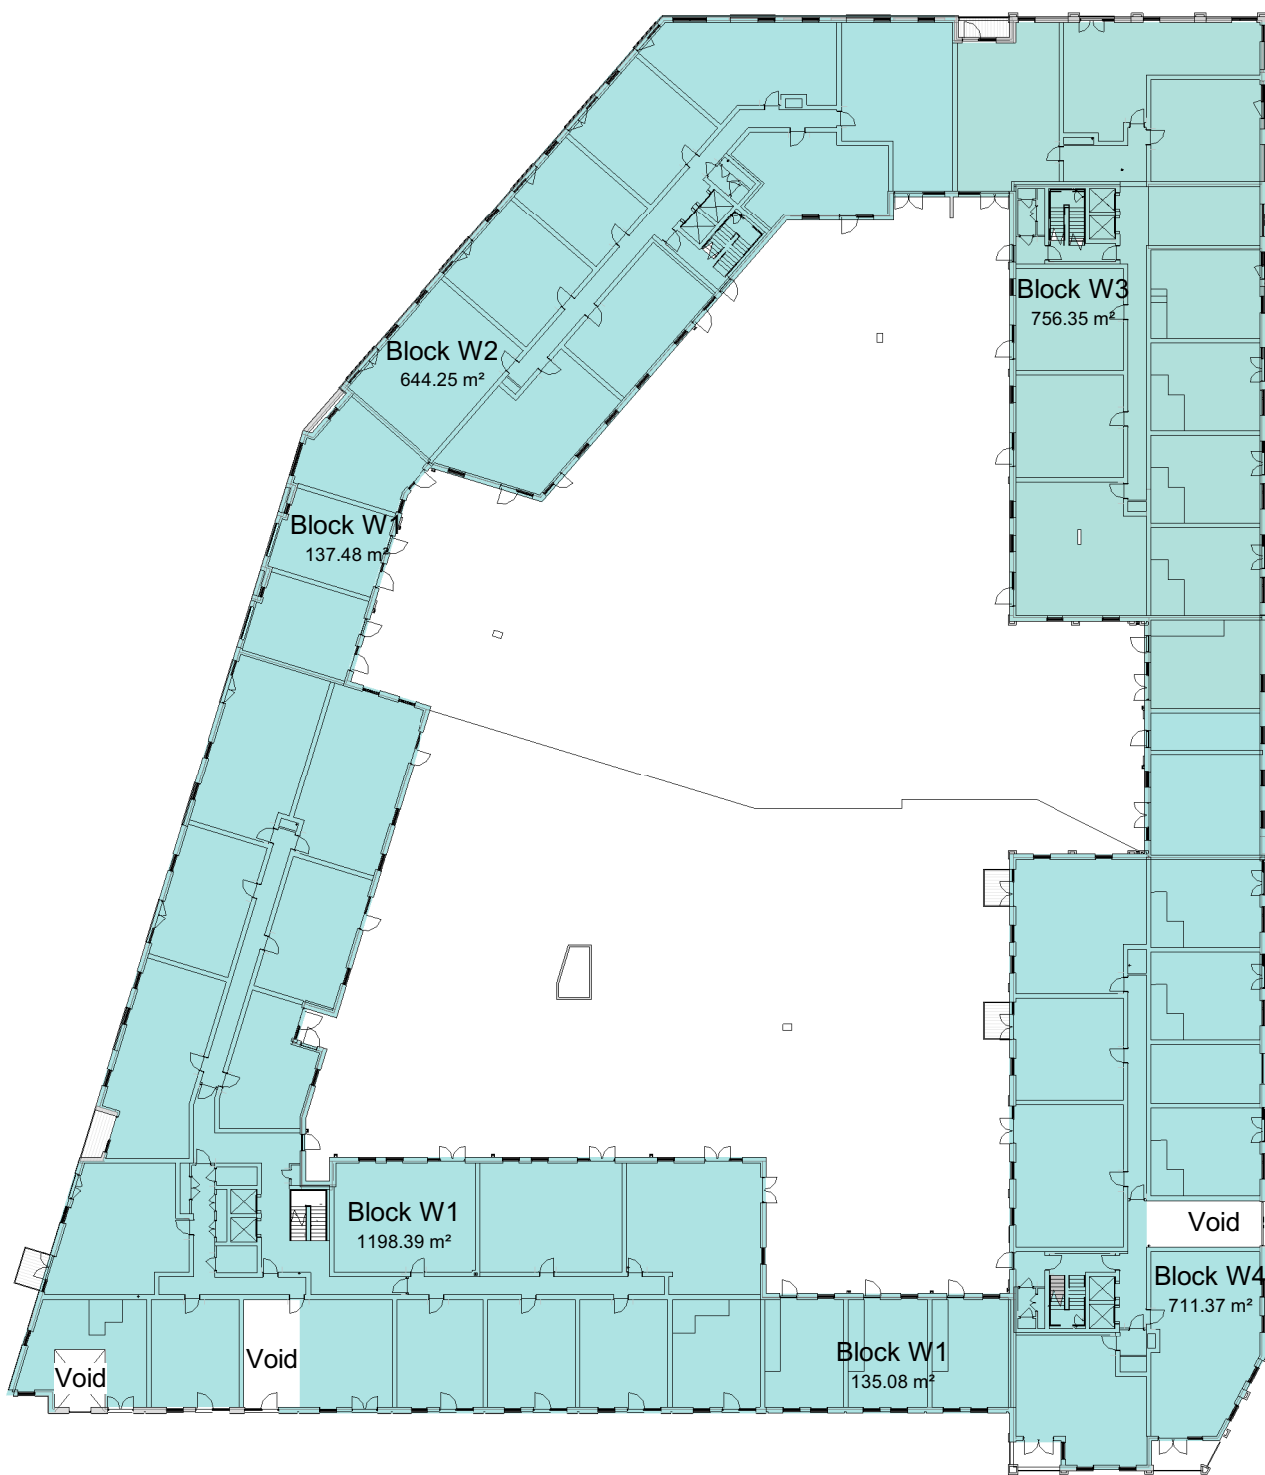

Level 1
1 : 500

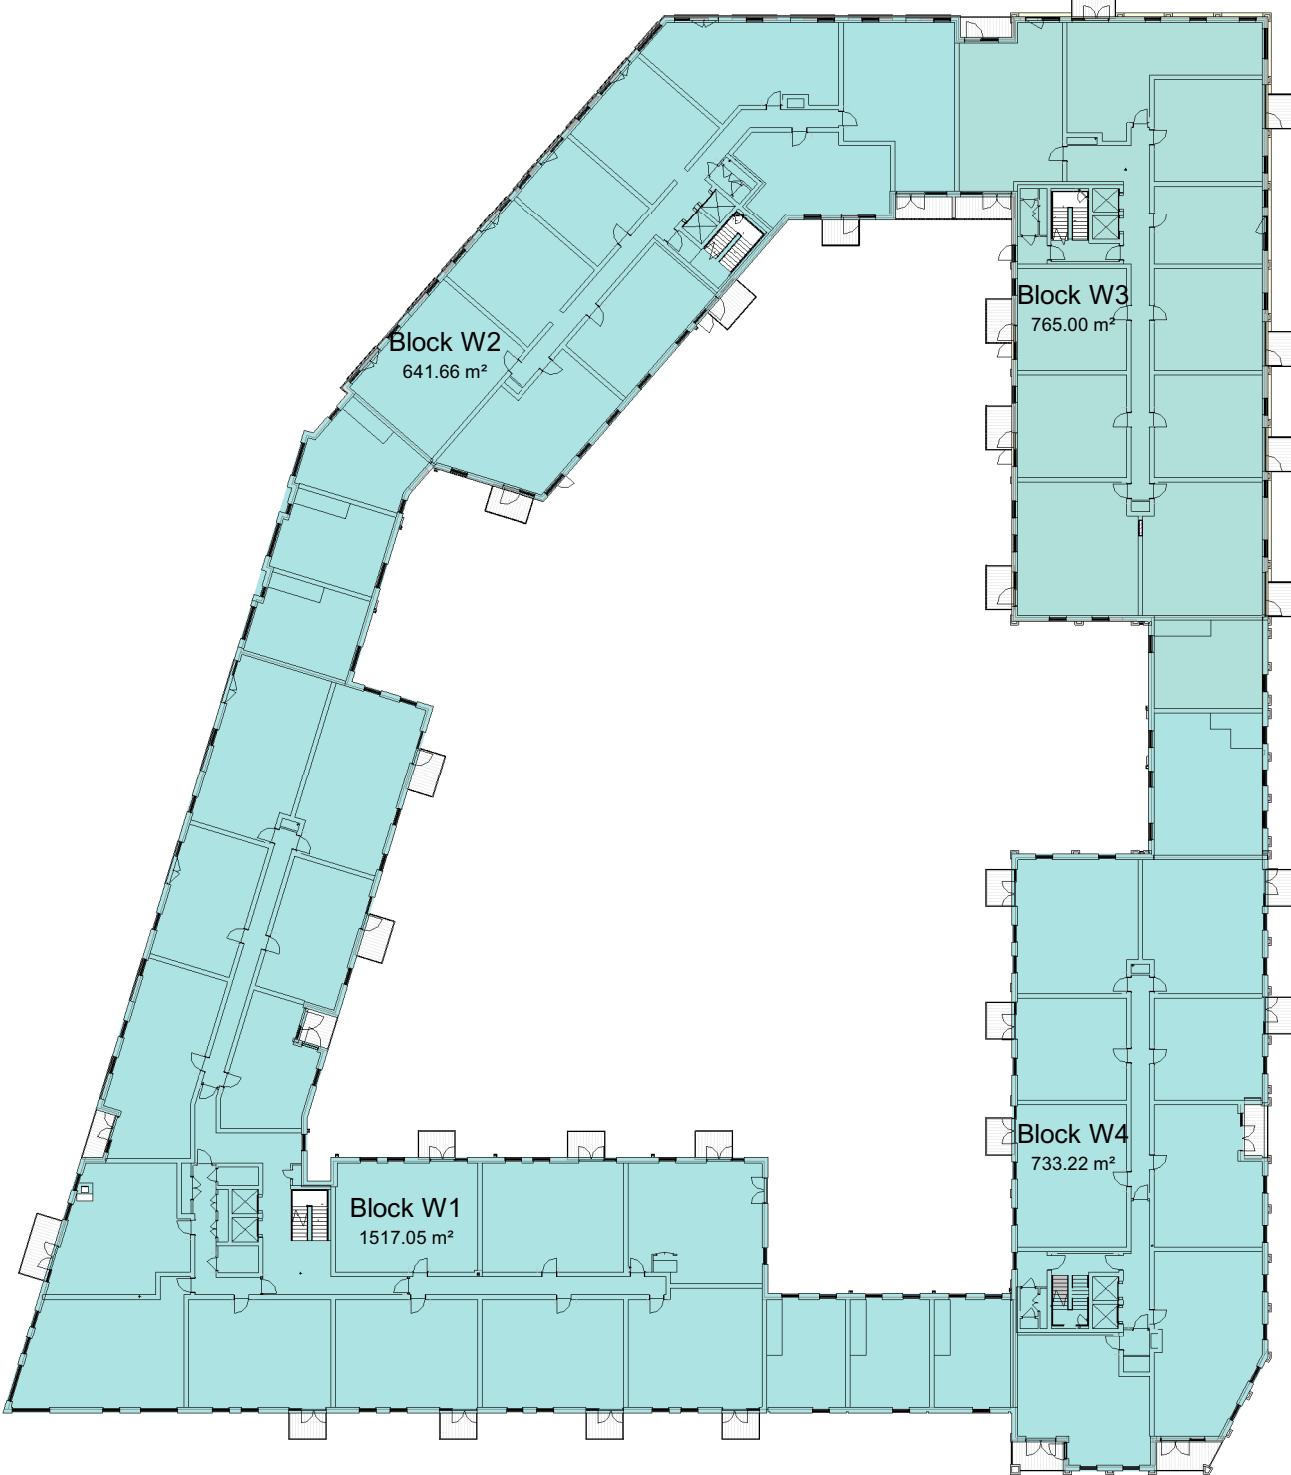

Level 2
1 : 500

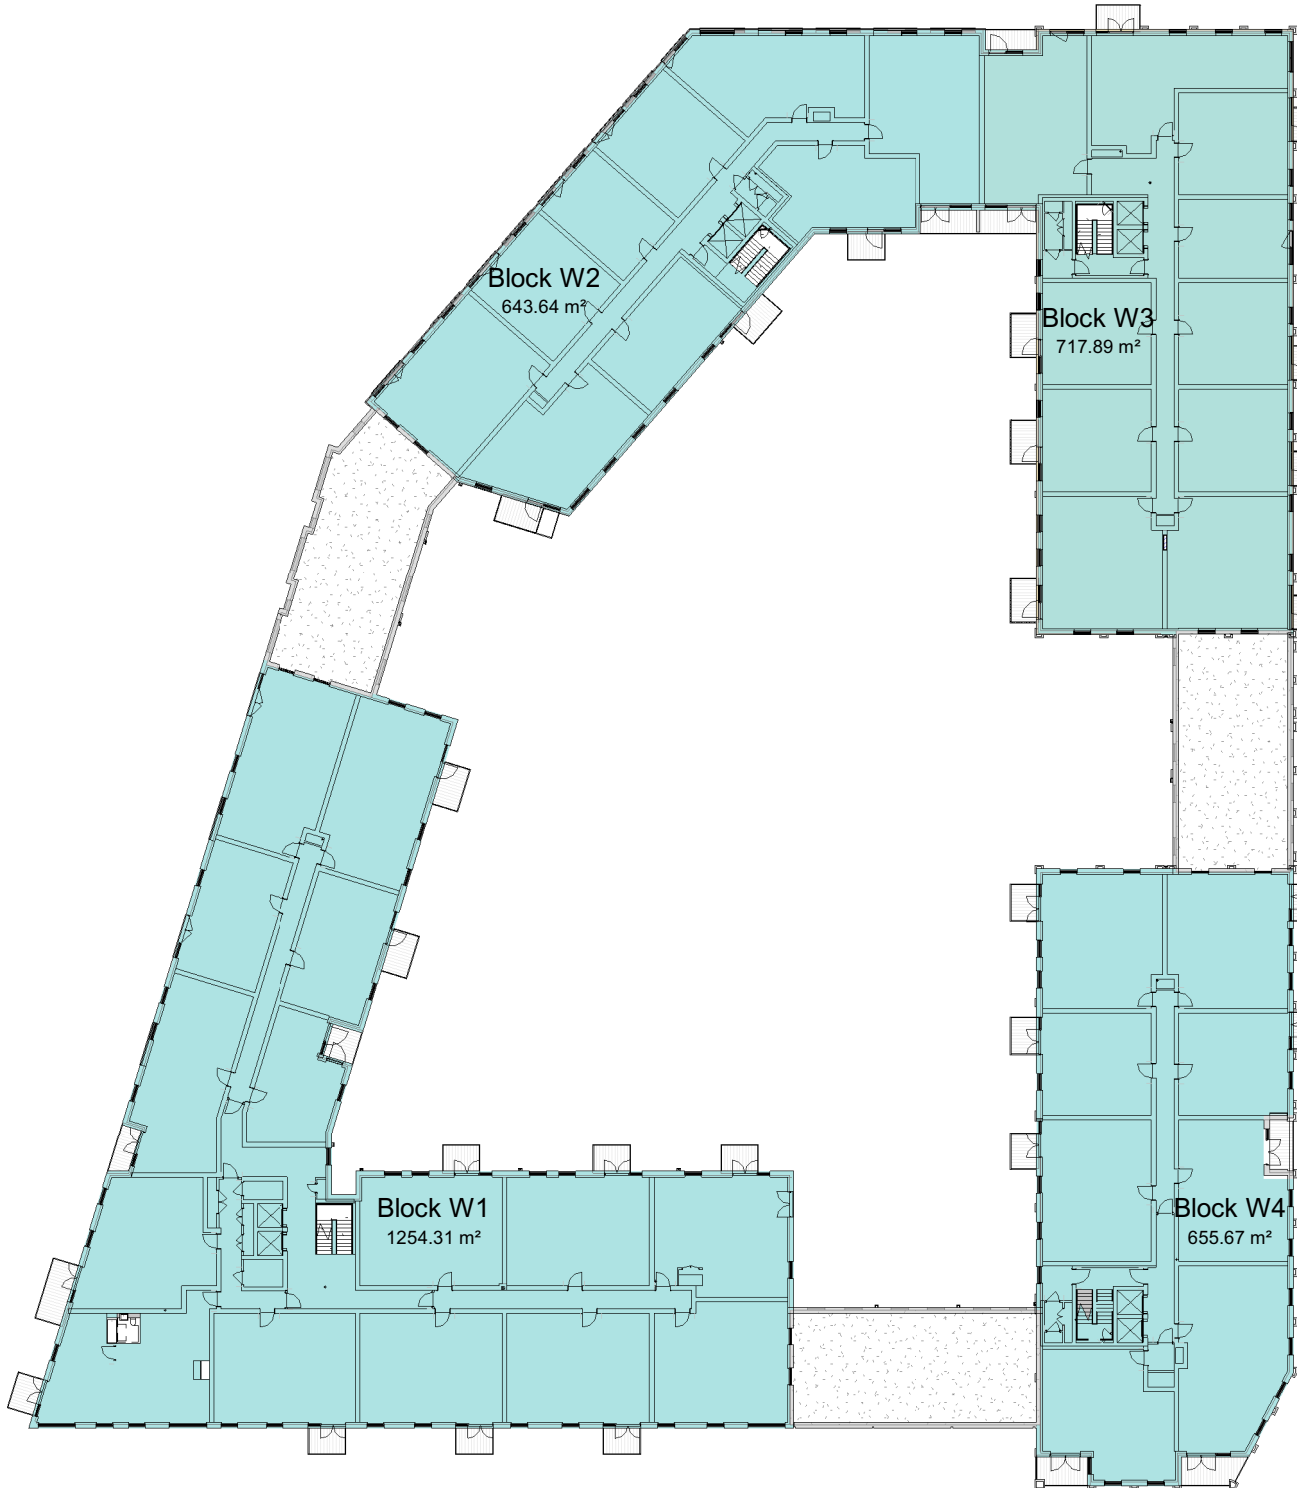

Level 3
1 : 500



Level 4
1 : 500



Level 5
1 : 500

Rev	Date	Description
-	12/04/17	Post submission comments
A	24/03/20	Corers updated to reduce travel distances
B	10/03/22	Residents' Lounge Added

Dwn	Ckd	Drawn	Author
FR	CS	Checked	Checker
KS	RS	Date	04/12/17
FB	AC/SG	Scale @ A1	1 : 500

Kenavon Drive
Area Proof
West Block

AA5990-2600
REV B