

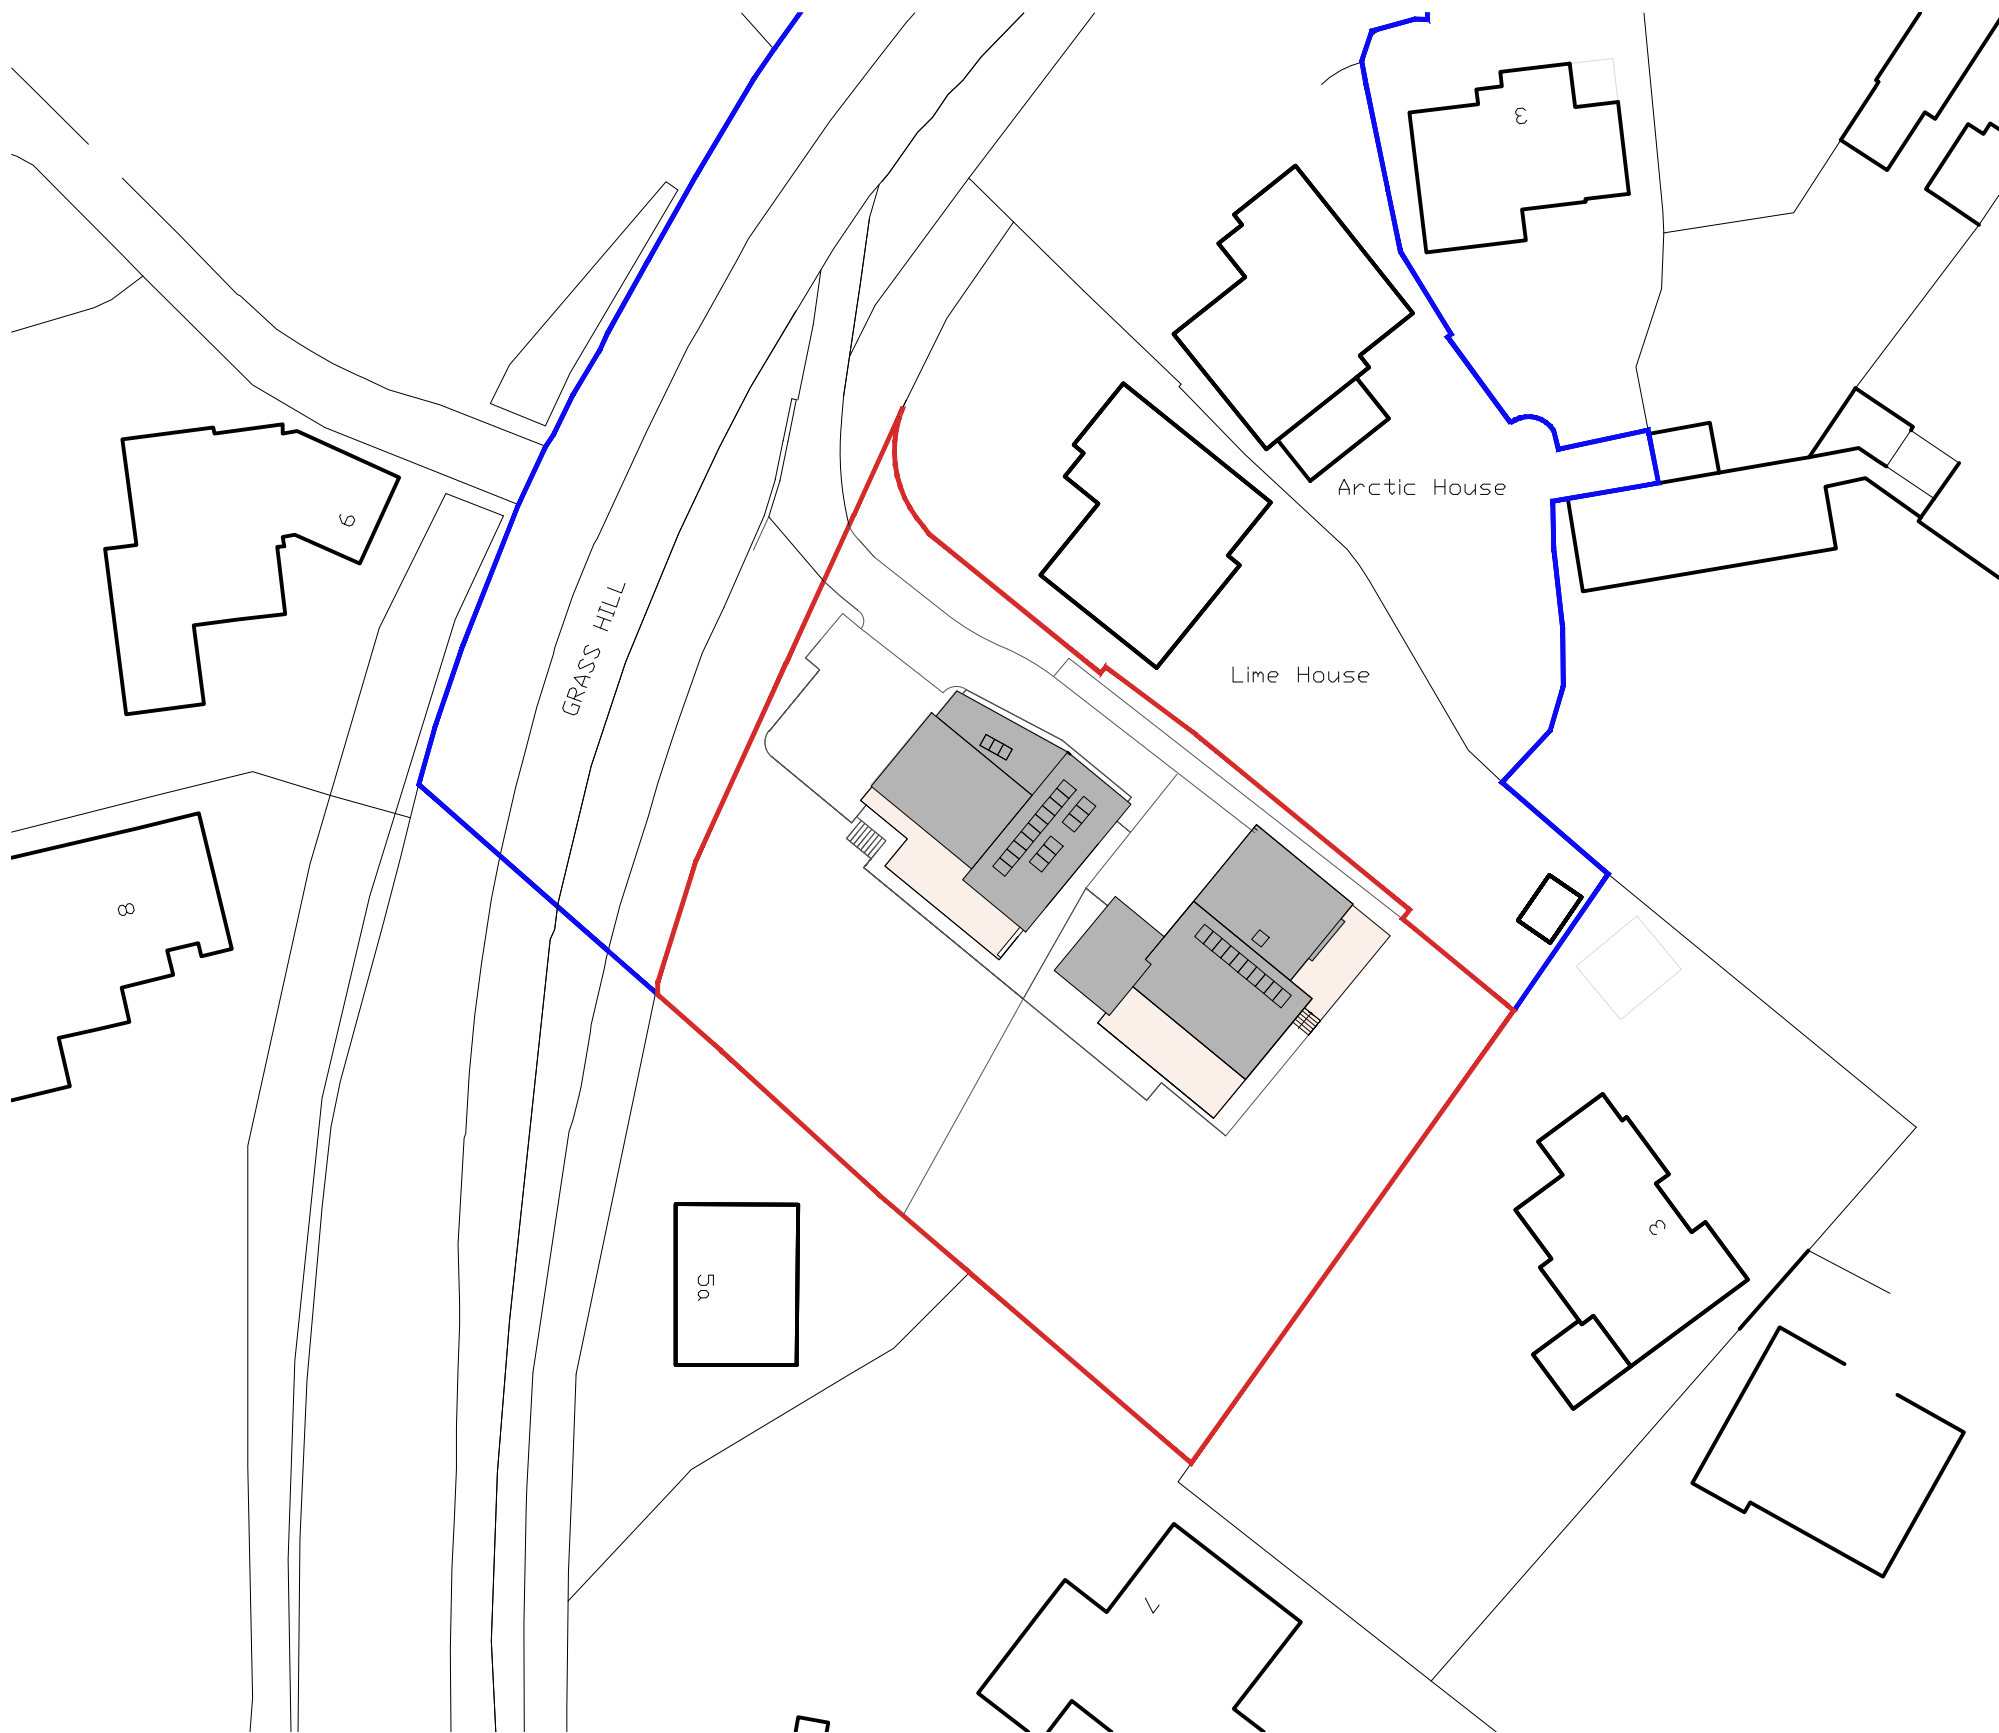


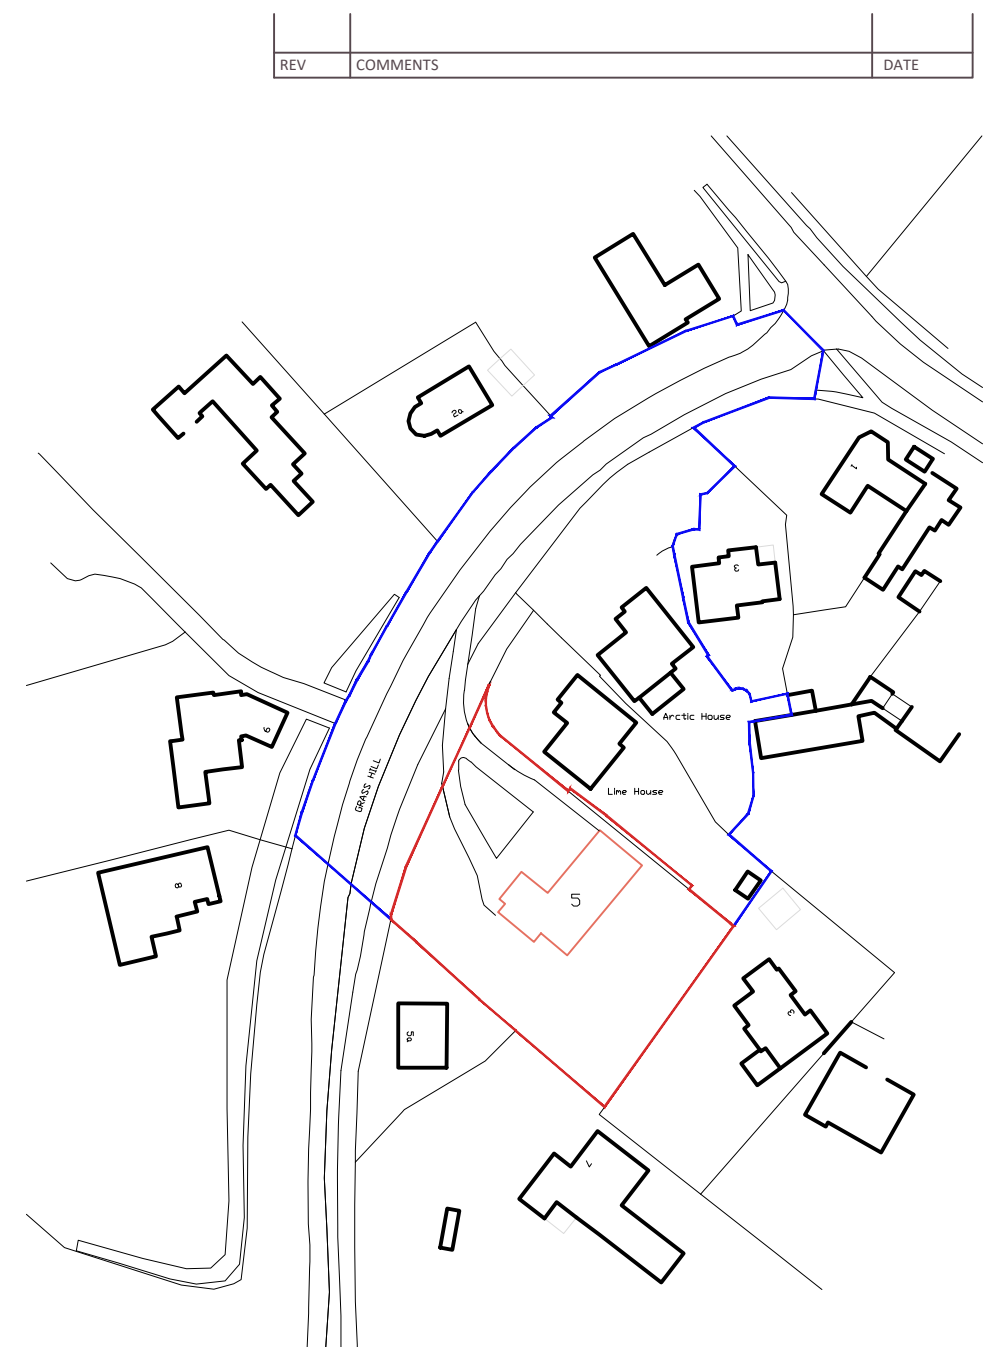


Block Plan 1:500

1:500 scale Bar
This Drawing has been produced for printing onto A3 size paper,
If printing on any other size please use the scale bar below.

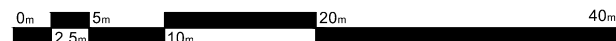

Location Plan 1:1250

1:1250 scale Bar
This Drawing has been produced for printing onto A3 size paper,
If printing on any other size please use the scale bar below.

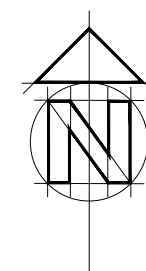

STL **SHAUN TANNER**
ARCHITECTURE & PLANNING
www.stlarchitecture.co.uk studio@stlarchitecture.co.uk 0118 989 0808

CLIENT Mr & Mrs S. Tanner and Mr P. Neville
PROJECT 5 Grass Hill, Caversham Heights,
Reading, Berkshire, RG4 7TY.
DRAWING Block and Location Plan

STATUS planning
SCALE 1:500/1250 @ A3 DRAWN DN CHECKED NO 3707/214 REV B

DATE jan 2022