



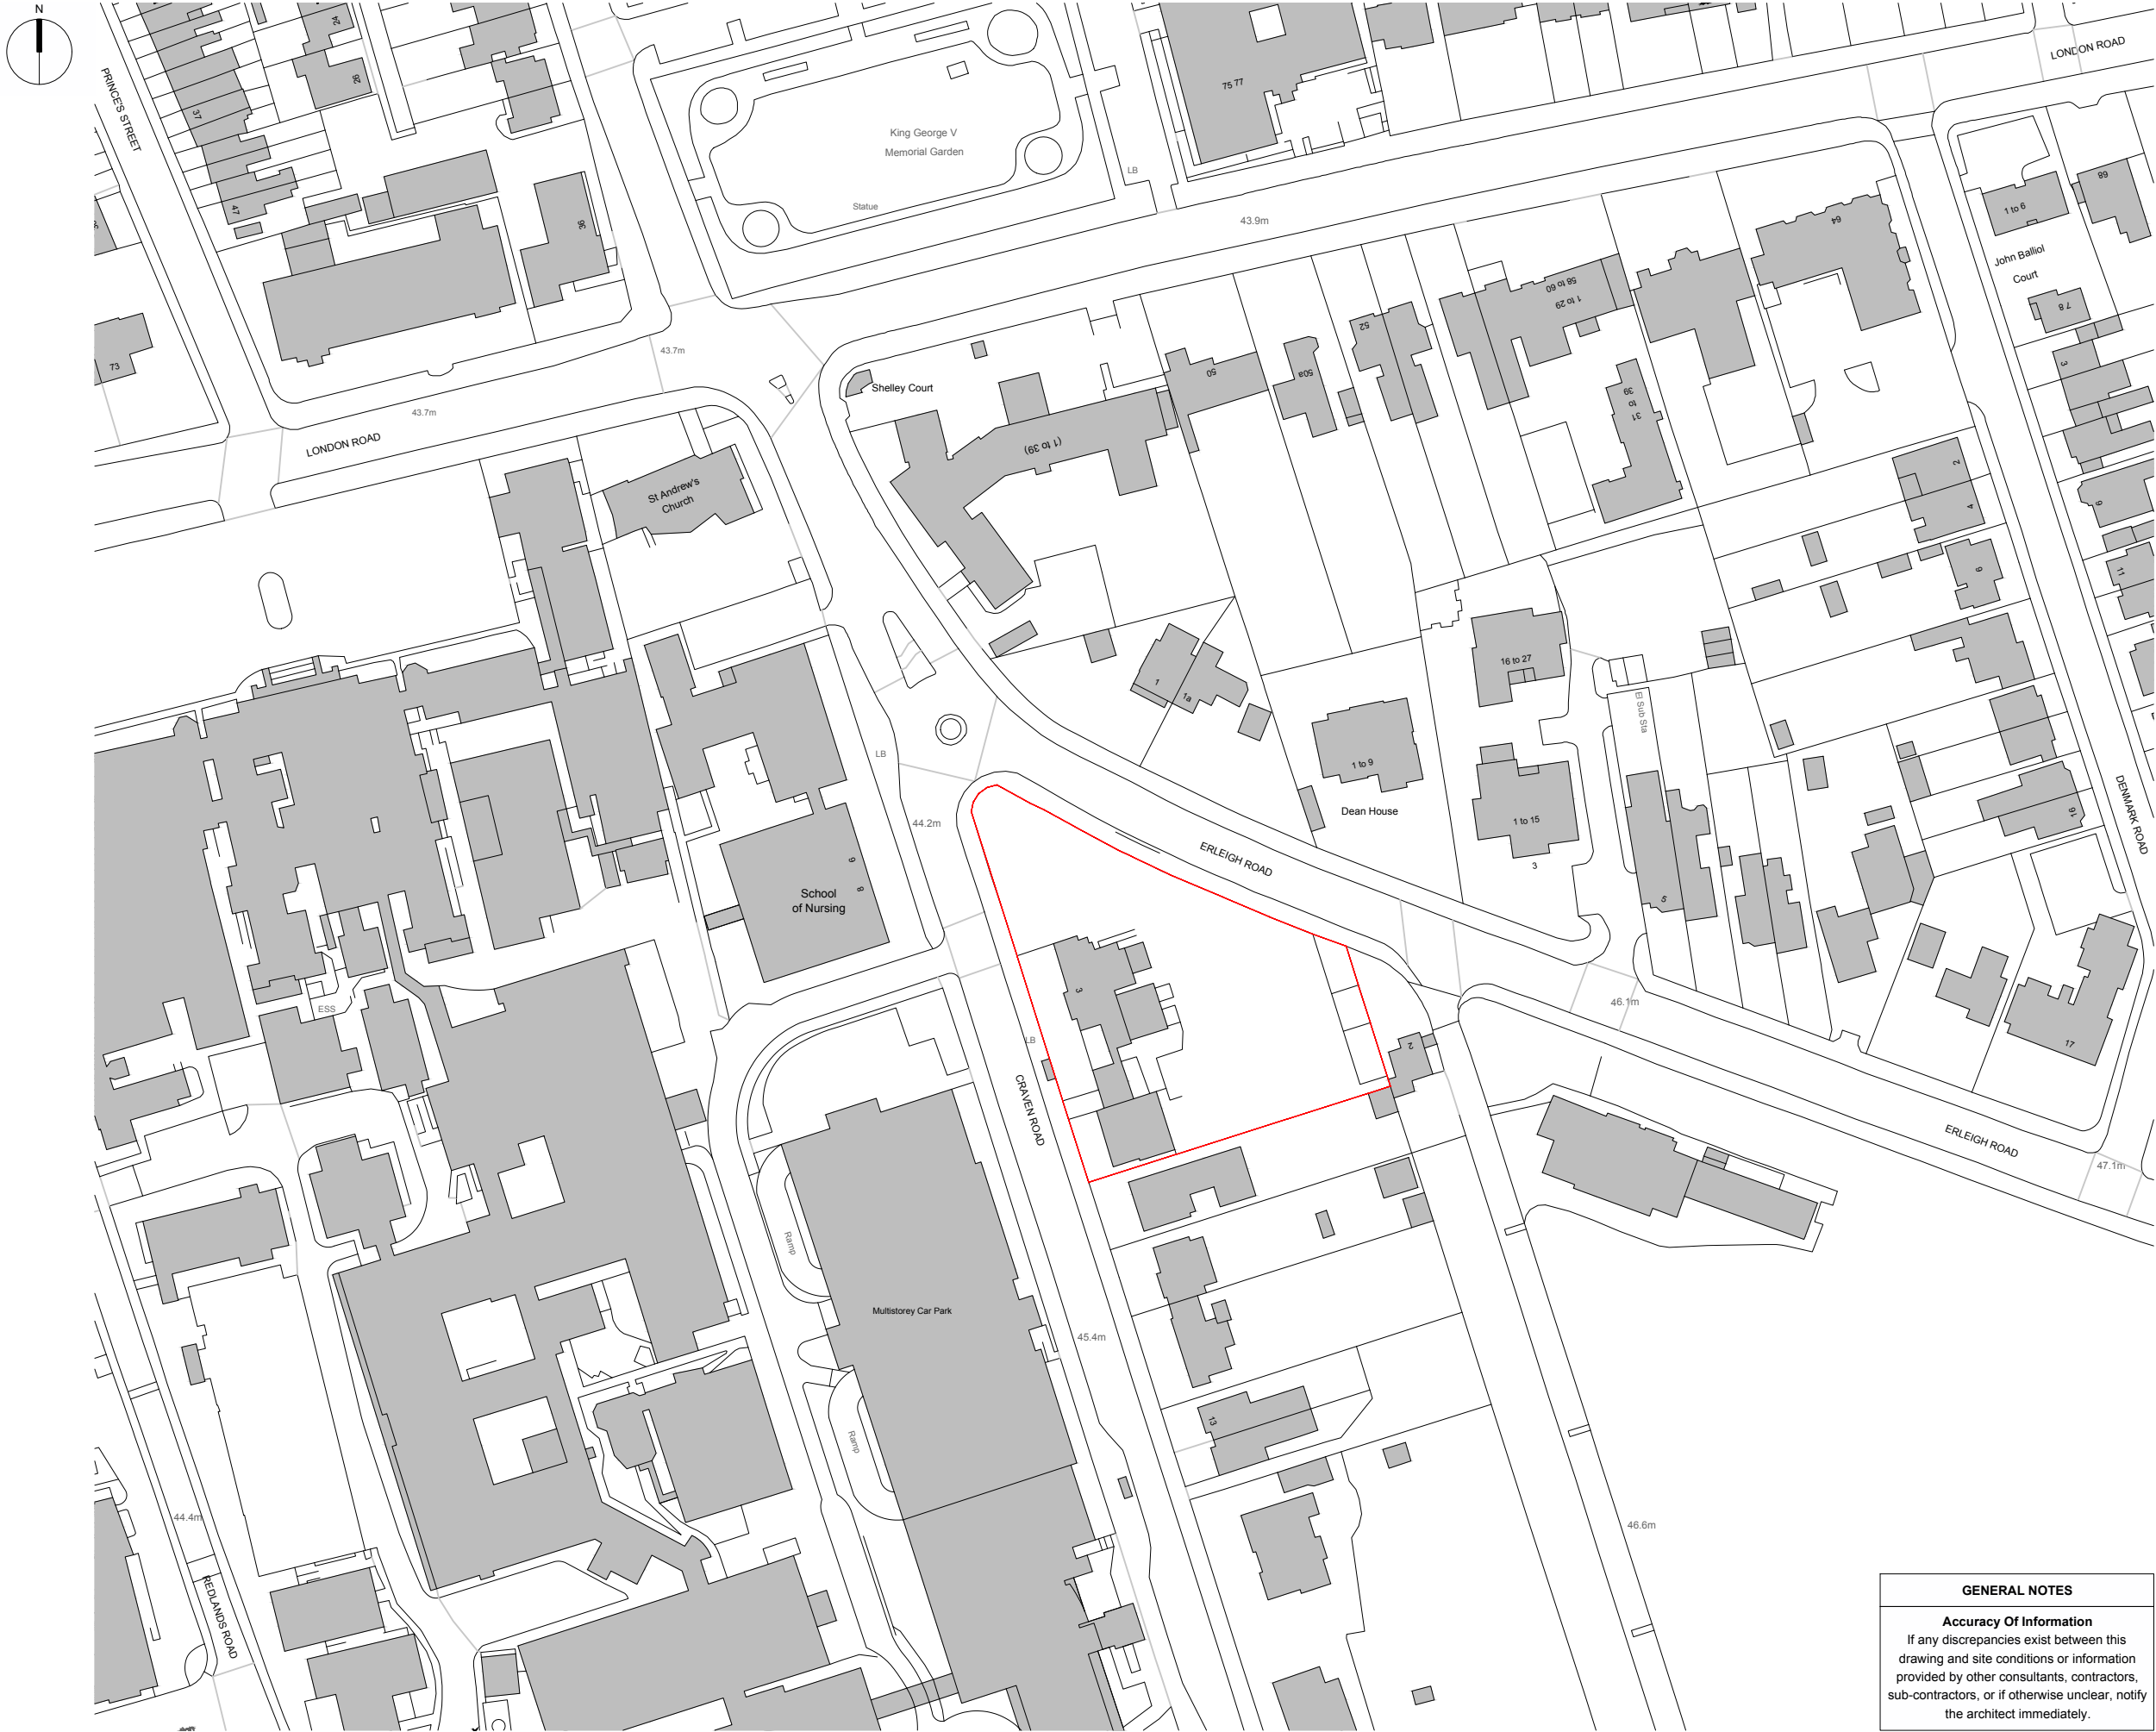

DRAWING KEY	
SITE:	3347 m ²
GIA:	820 m ²
GARDEN:	2860 m ²

DATE:	REV.	DESCRIPTION:
-	-	-

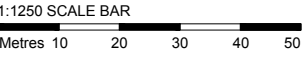

ISSUE	
FOR PLANNING	
DATE	01.03.2022
REVISION	

DRAWING TITLE

SITE LOCATION PLAN

DWG REF	5021_KW_PR_DR_01-01
SCALE	1:1250 (A3)
PROJECT	3-5 Craven Rd Reading, RG1 5LF

Kennedy Woods

Unit B3.2 Bussey Building
133 Copeland Road, SE15 3SN
hello@kennedywoods.co.uk
020 7993 8205

This drawing is the copyright of Kennedy Woods Architecture Ltd and may not be copied, altered or reproduced in any way or passed to a third party without written authority. Kennedy Woods assumes no liability for changes and / or revisions made to drawings by the client and / or contractor. The drawing is provided for information purposes only. All dimensions to be confirmed prior to fabrication. If any discrepancies exist between this drawing and site conditions or information by other consultants, contractors, sub-contractors, or if otherwise unclear, notify the architect immediately. Drawing to be read in conjunction with all other issued documentation. Do not scale.

GENERAL NOTES

Accuracy Of Information
If any discrepancies exist between this drawing and site conditions or information provided by other consultants, contractors, sub-contractors, or if otherwise unclear, notify the architect immediately.