


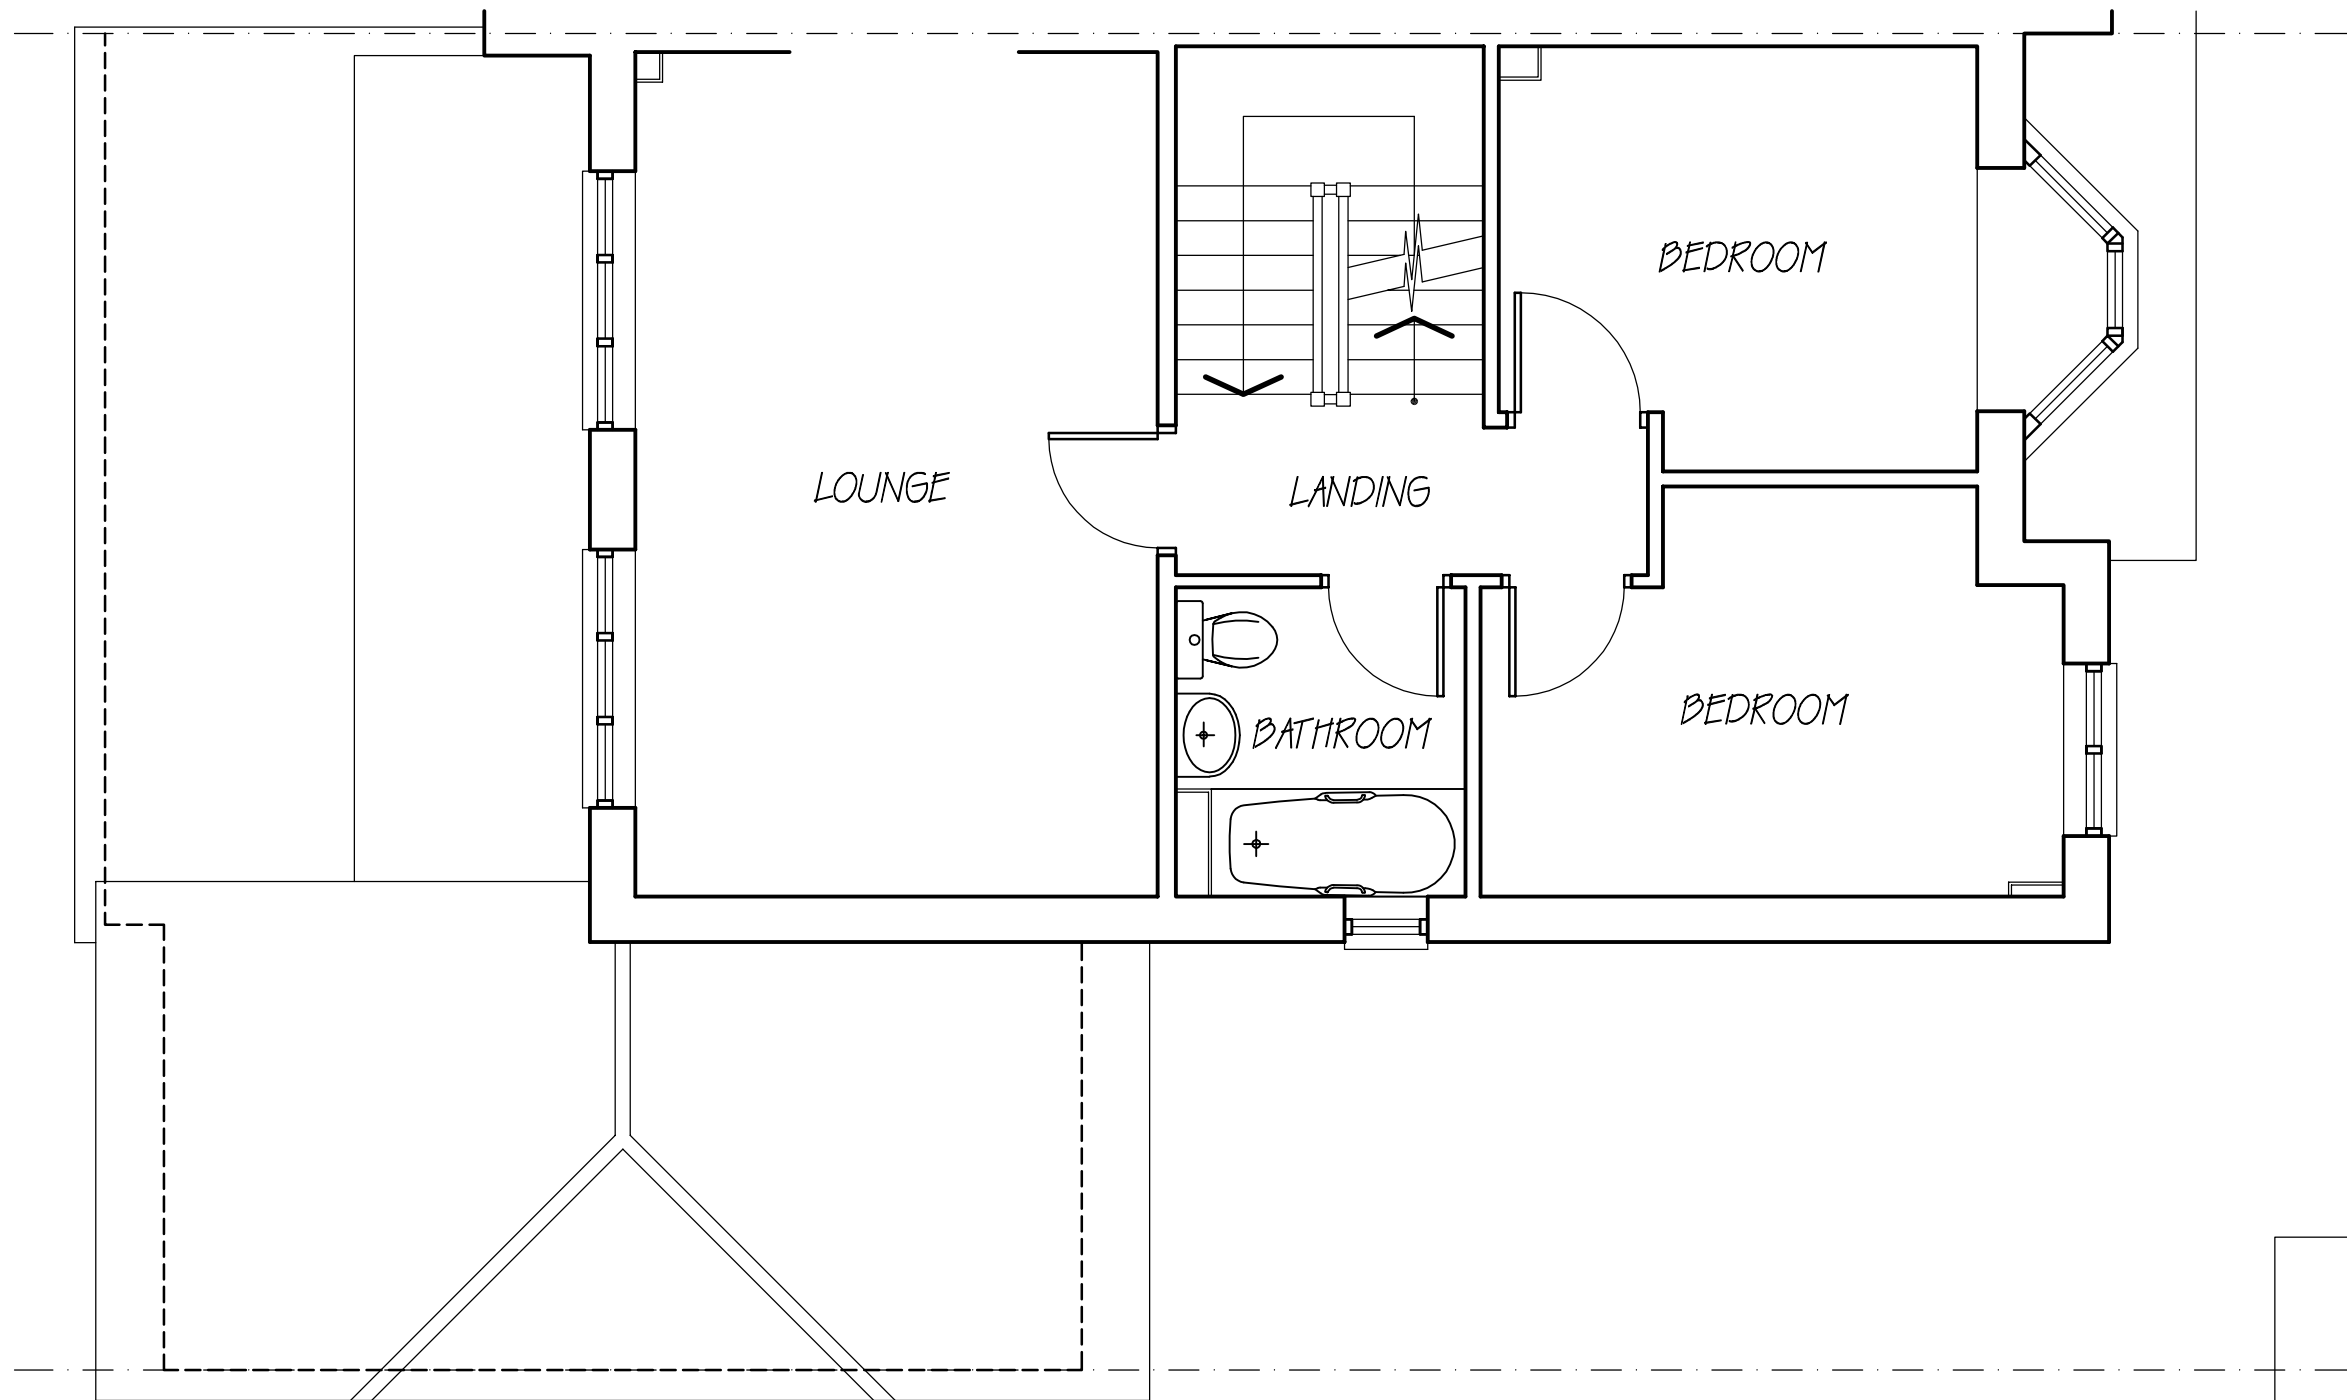

SCALE BAR 1 : 50

NOTE

ALL MATERIALS INTENDED TO BE USED ON
NEW EXTENSION ARE TO MATCH EXISTING.
THIS DRAWING HAS BEEN PREPARED WITHOUT
THE BENEFIT OF AN ACCURATE SITE SURVEY
ALL BATHROOM AND KITCHEN FITTINGS
AND LAYOUTS ARE INDICATIVE ONLY



RICHARD FENN DESIGNS LIMITED

11 HARRIER CLOSE, WOODLEY,
READING, BERKSHIRE. RG5 4PE.
Telephone READING (0118) 9691684
E-Mail : architect@ntlworld.com

PROPOSED INCREASE IN HEIGHT OF EXISTING
GARAGE ROOF, NEW DORMER AND VELUX
ROOFLIGHTS AND GARAGE CONVERSION AT
7A PARKSIDE ROAD, READING
for MR and MRS GRANT.

EXISTING FIRST FLOOR LAYOUT

DATE	SCALE
DECEMBER 17th 2021	1 : 50
DRAWING No.	REVISION

OG12