



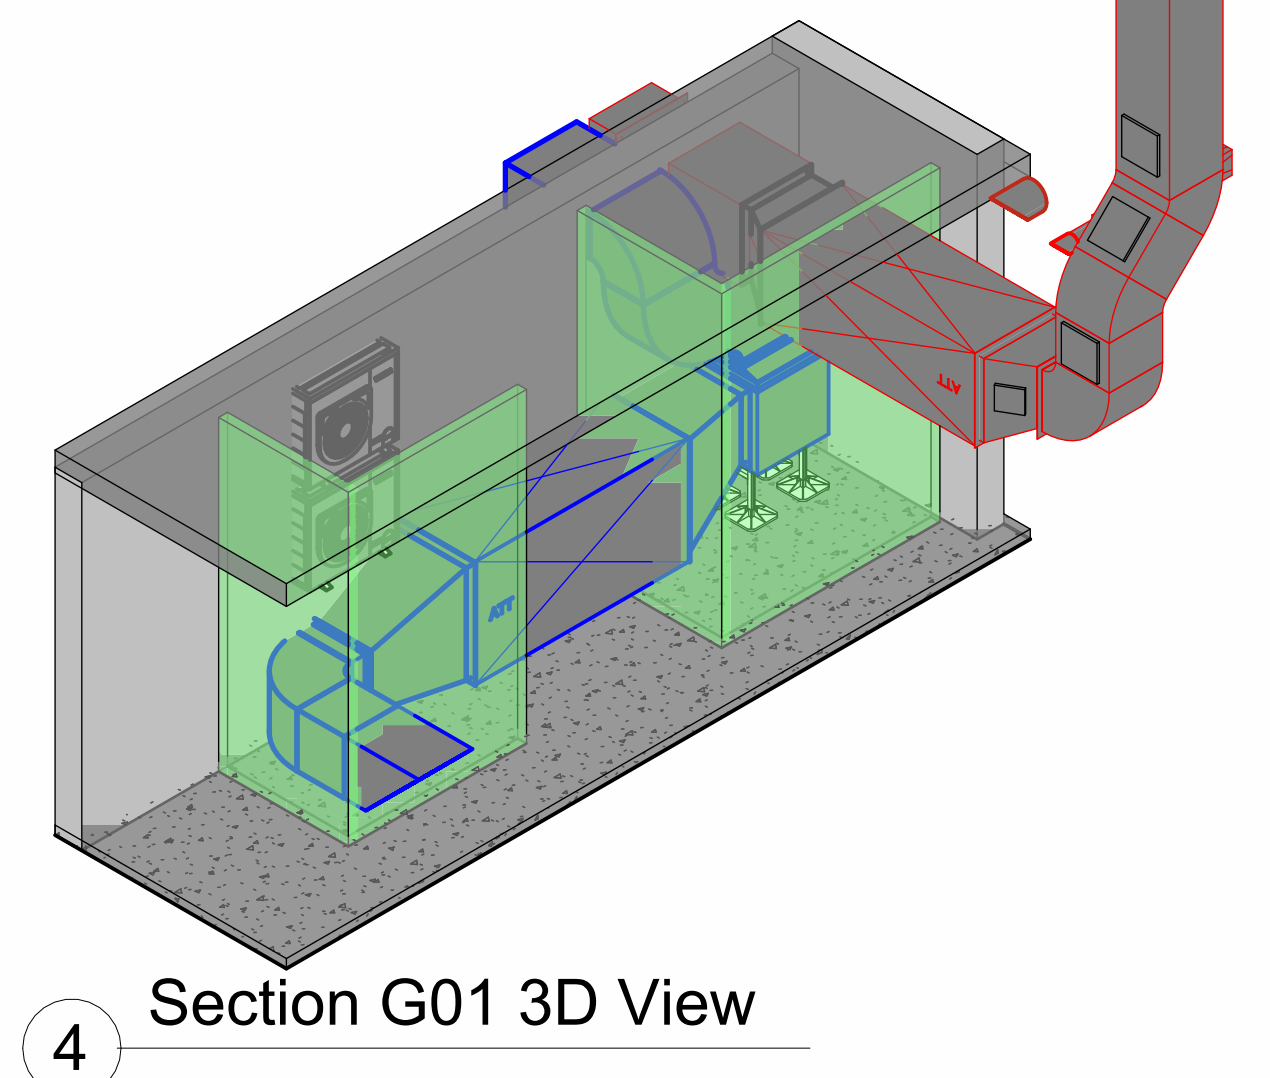

4 Section G01 3D View

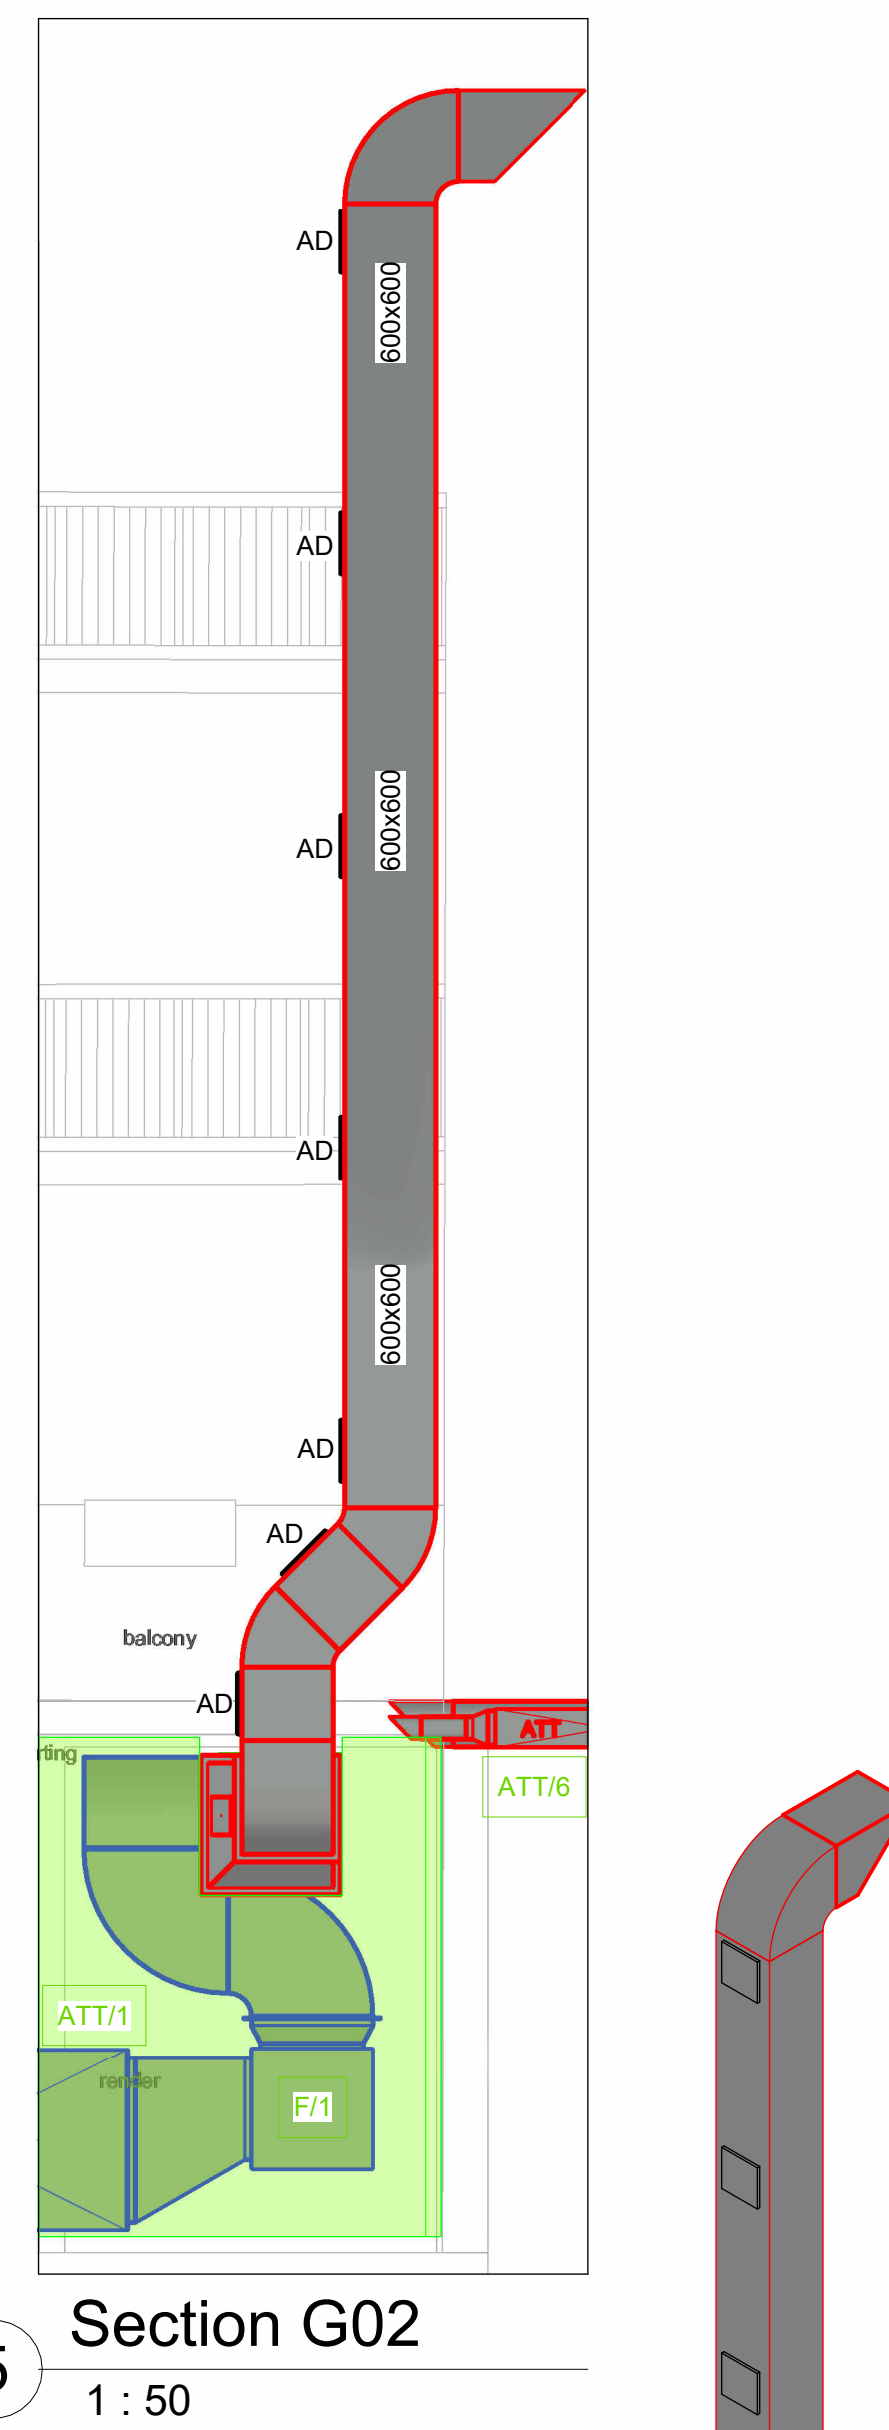

Trace
Air
Ltd

51 Victoria Road
Fleet
Hampshire
GU514DW
Tel: Tony Rosset
07973930677
EmE.mail:
Tony@traceair.co.uk

[illegible]

Client: **Rosa's**

Site Location:
***ROSA'S
Reading***

DRG.No. TA/2066_2D

Date	04.03.2022
------	------------

Drawn by AG

Title:
Proposed Mechanical Services
Ground Floor Layout

Scale	1 : 50
-------	--------