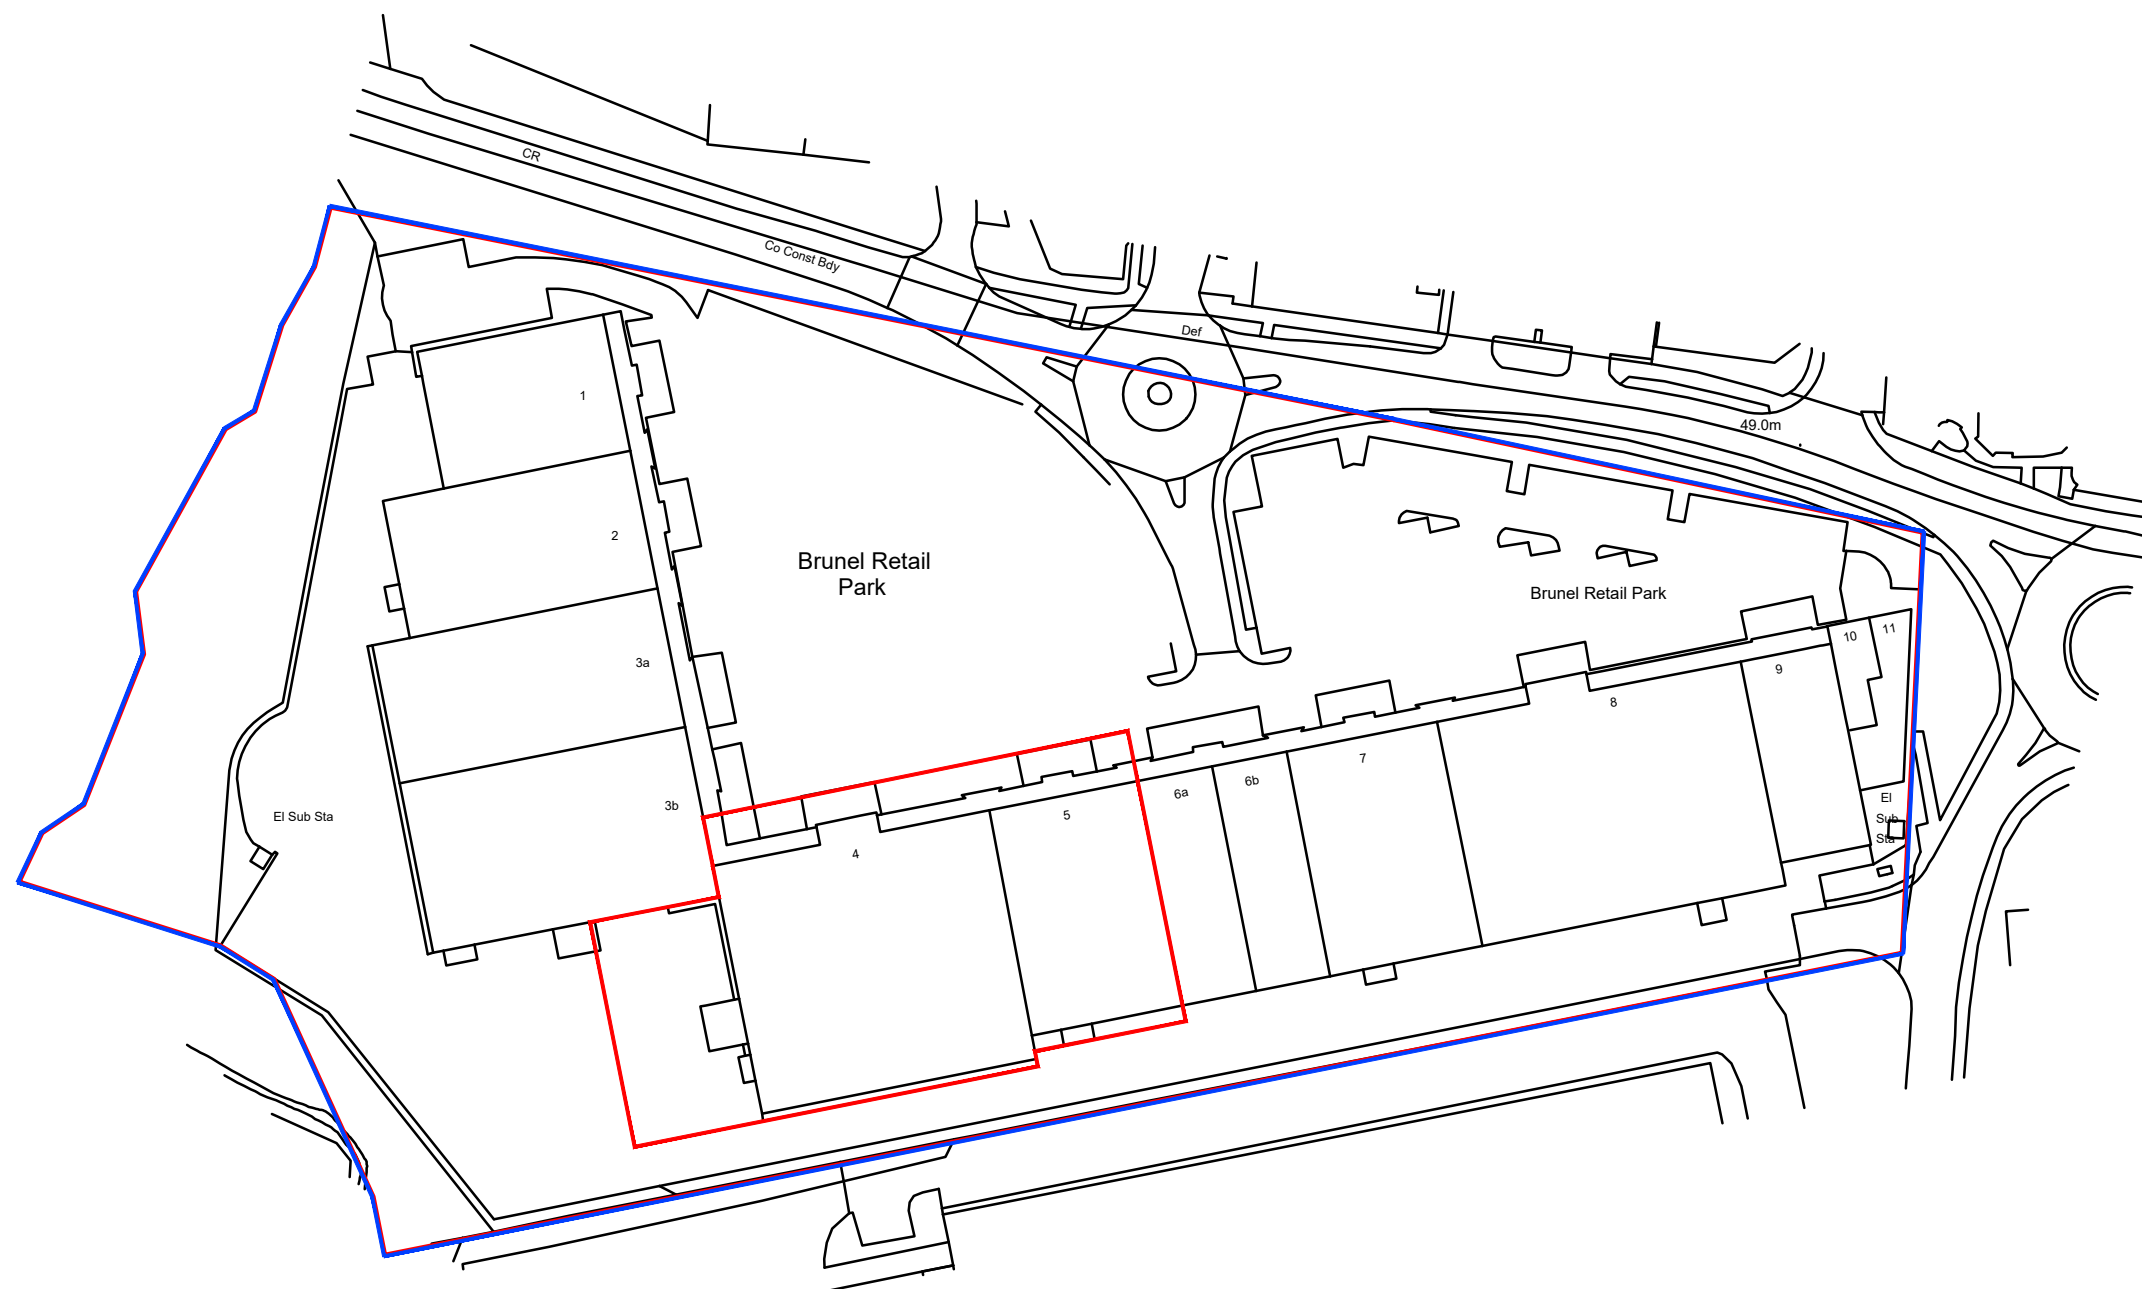


General Notes

All site dimensions shall be verified by the Contractor on site prior to commencing any works.

Only work to written dimensions.

This drawing is the property of Fletcher-Rae (UK) Limited (t/a Fletcher-Rae) and copyright is reserved by them. The drawing is not to be copied or disclosed by or to any unauthorised persons without the prior written consent of Fletcher-Rae (UK) Limited.

- Client Ownership
- Application Boundary

Revision

Scale 1:1250@A3
Status Planning
Drawn by AE
Date November 2021
Client

Westmount Real Estate

Project
Brunel Retail Park, Reading

Drawing Description
Unit 4 Location Plan

Drawing No. 19032_PL066 Rev.

fletcher|rae
Architects | Master Planners | Designers

Hill Quays, 5 Jordan Street, Manchester, M15 4PY

t ■ +44 (0)161 242 1140
f ■ +44 (0)161 242 1141
w ■ www.fletcher-rae.com
e ■ info@fletcher-rae.com