


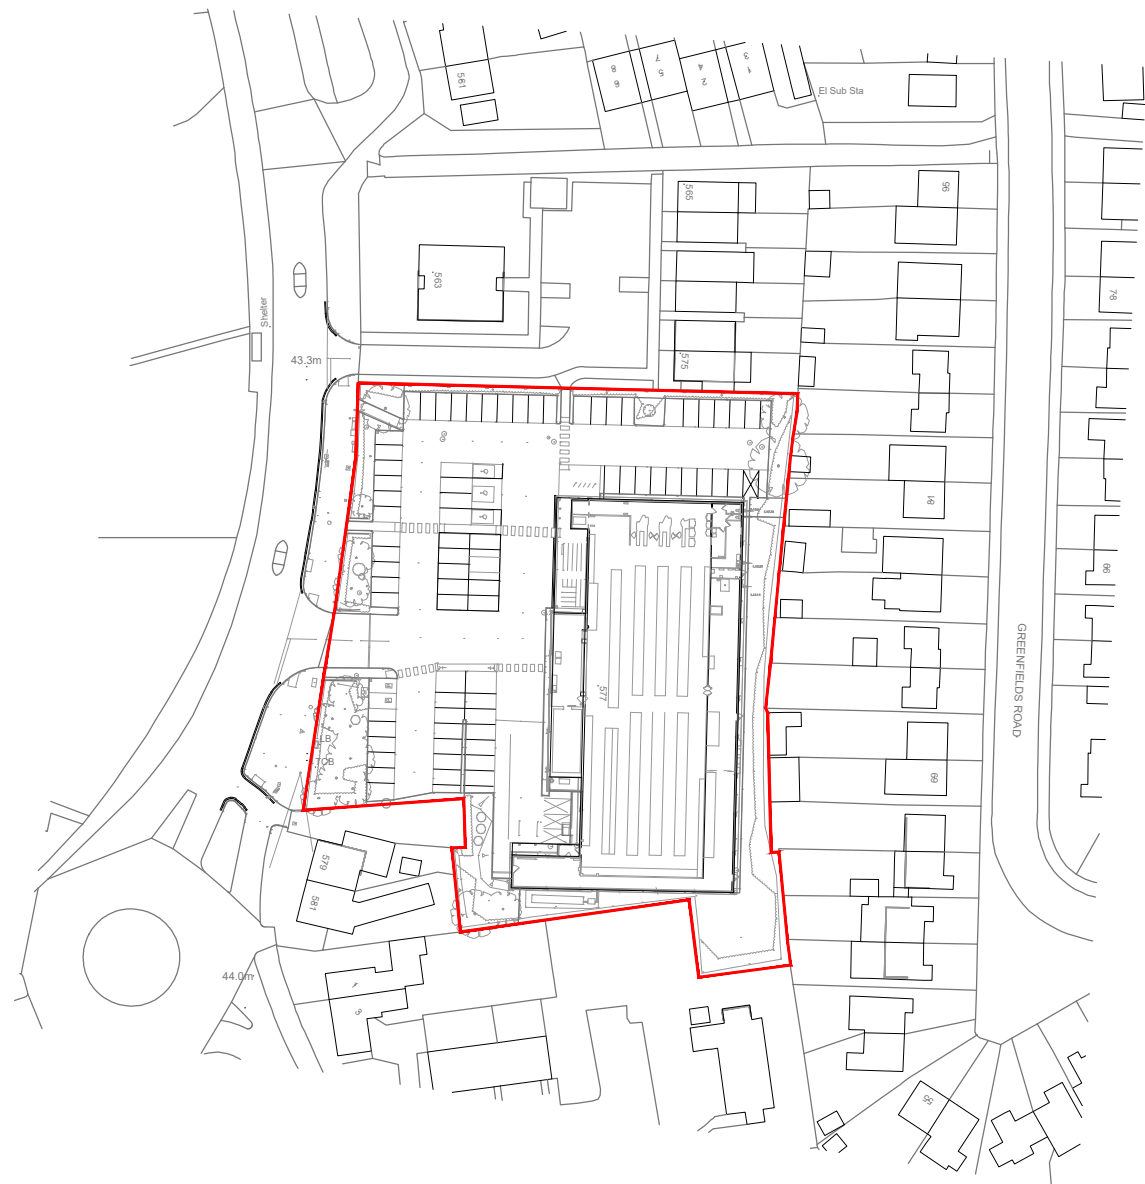

SCALE 1:1250 @ A3

©Crown Copyright and database rights 2022 OS Licence no. 100041041



RIBA
Chartered Practice



ARB
Architects
Registration
Board



CIAT
Chartered Institute of Architectural Technicians

DIMENSIONS TO BE CONFIRMED ON SITE PRIOR TO START OF WORKS AND ODA TO BE INFORMED OF DISCREPANCIES IMMEDIATELY. NO DIMENSIONS TO BE SCALED FROM THIS DRAWING.
ALL MATERIALS AND WORKS ARE TO BE CARRIED OUT IN ACCORDANCE WITH THE LATEST REVISION OF THE APPROPRIATE BRITISH STANDARDS OR EURO CODE.
PLANNING APPROVAL, CURRENT BUILDING REGULATIONS AND CODES OF PRACTICE.
PARTY WALL ACT - NOTICES UNDER THE PARTY WALL ACT ARE TO BE SERVED BY THE PROPERTY OWNER OR APPOINTED THIRD PARTY BY PROPERTY OWNER, HEALTH AND SAFETY - COM 2015 REGULATIONS APPLY TO ALL CONSTRUCTION WORKS TO BE CARRIED OUT AND APPLY TO DESIGNERS, CONTRACTORS AND THE CLIENT. AS SUCH ALL PARTIES HAVE DUTIES UNDER THESE REGULATIONS.

RED BOUNDARY LINE SHOWN INDICATIVELY (LIDL TO CONFIRM) 

Notes



Rev	Description	Date	Rev by	Chk by
Revisions				

Client
LIDL GREAT BRITAIN LTD.
SOUTHAMPTON, SO16 0AW.
Project
BASINGSTOKE ROAD, READING

Drawing
LOCATION PLAN

Project No:
22159

Drawing No:
AD 100

Purpose of Issue
PLANNING

Scale @ A3
1:1250

Drawn
NE

Checked
LMC

Revision
-

Date
MAY 2022



ONE DESIGN
architects

One Design Architects Ltd, Unit 5 Mercury Quays, Ashley Lane, Shipley,
West Yorkshire, BD17 7DB
Tel: 01274 591188
www.onedesignarchts.com mail@onedesignarchts.com
Registered in England & Wales No: 08355643

Architectural

DO NOT USE FOR CONSTRUCTION