



Revision	Description	By	Date
-	-	-	-

- GENERAL NOTES:**
- 1 All dimensions to be checked on site.
 - 2 Use figured dimensions only. If there is any doubt, ask!
 - 3 Refer to Engineer's drawings and specification for all structural and services information.
 - 4 Any discrepancies between Architect's and Engineer's drawings to be reported to the Architect immediately.




Location Plan

Scale 1:1250

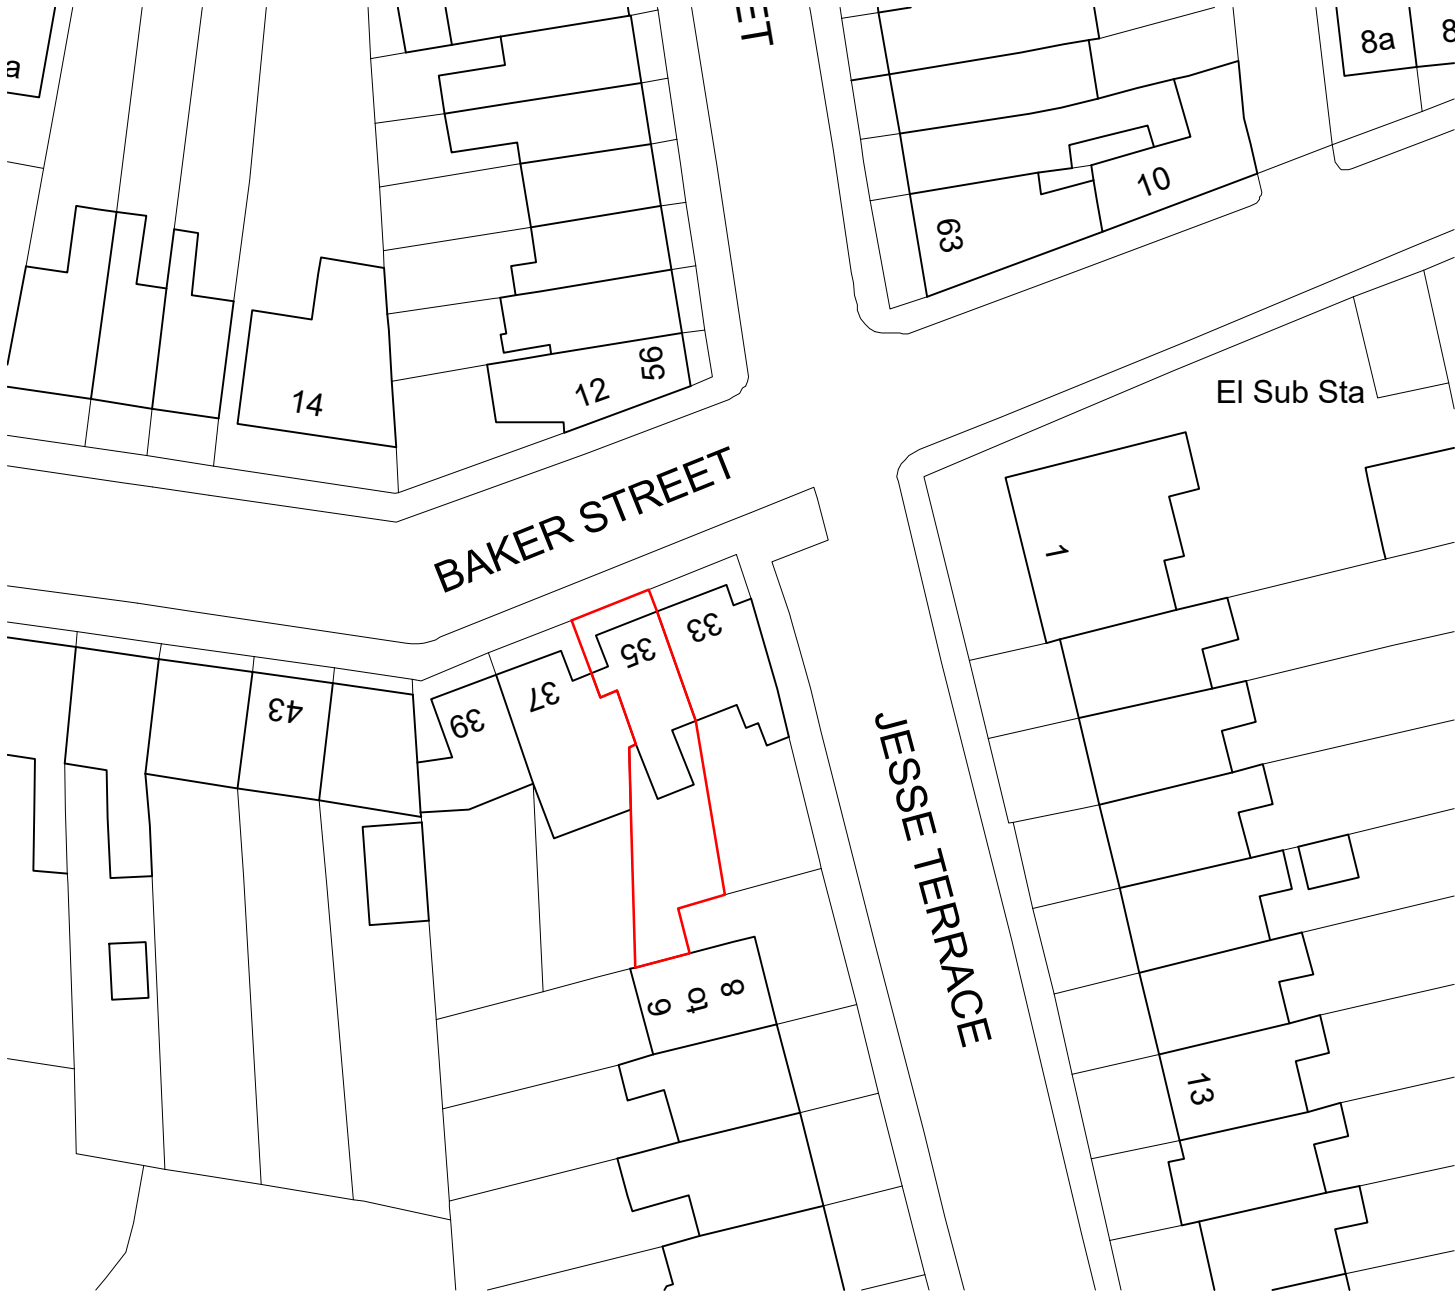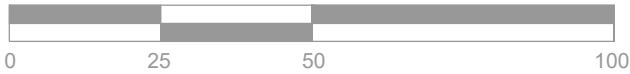

Block Plan

Scale 1:500

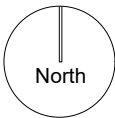

Produced on 01 January 2022 from the Ordnance Survey National Geographic Database and incorporating surveyed revision available at this date.
This map shows the area bounded by 470808 173088,470950 173088,470950 173230,470808 173230,470808 173088
Reproduction in whole or part is prohibited without the prior permission of Ordnance Survey.
Crown copyright 2022. Supplied by copla ltd trading as UKPlanningMaps.com a licensed Ordnance Survey partner (100054135).
Data licence expires 01 January 2023. Unique plan reference: v2c/732513/990717

Project 35 Baker Street, Reading, RG1 7XX	Scale 1:1250 1:500	Status: Design
	Size A3	Date: 02.01.2022
Title Location Plan and Block Plan	Drawing Number 105 - 09	Rev -