



Site Location Plan

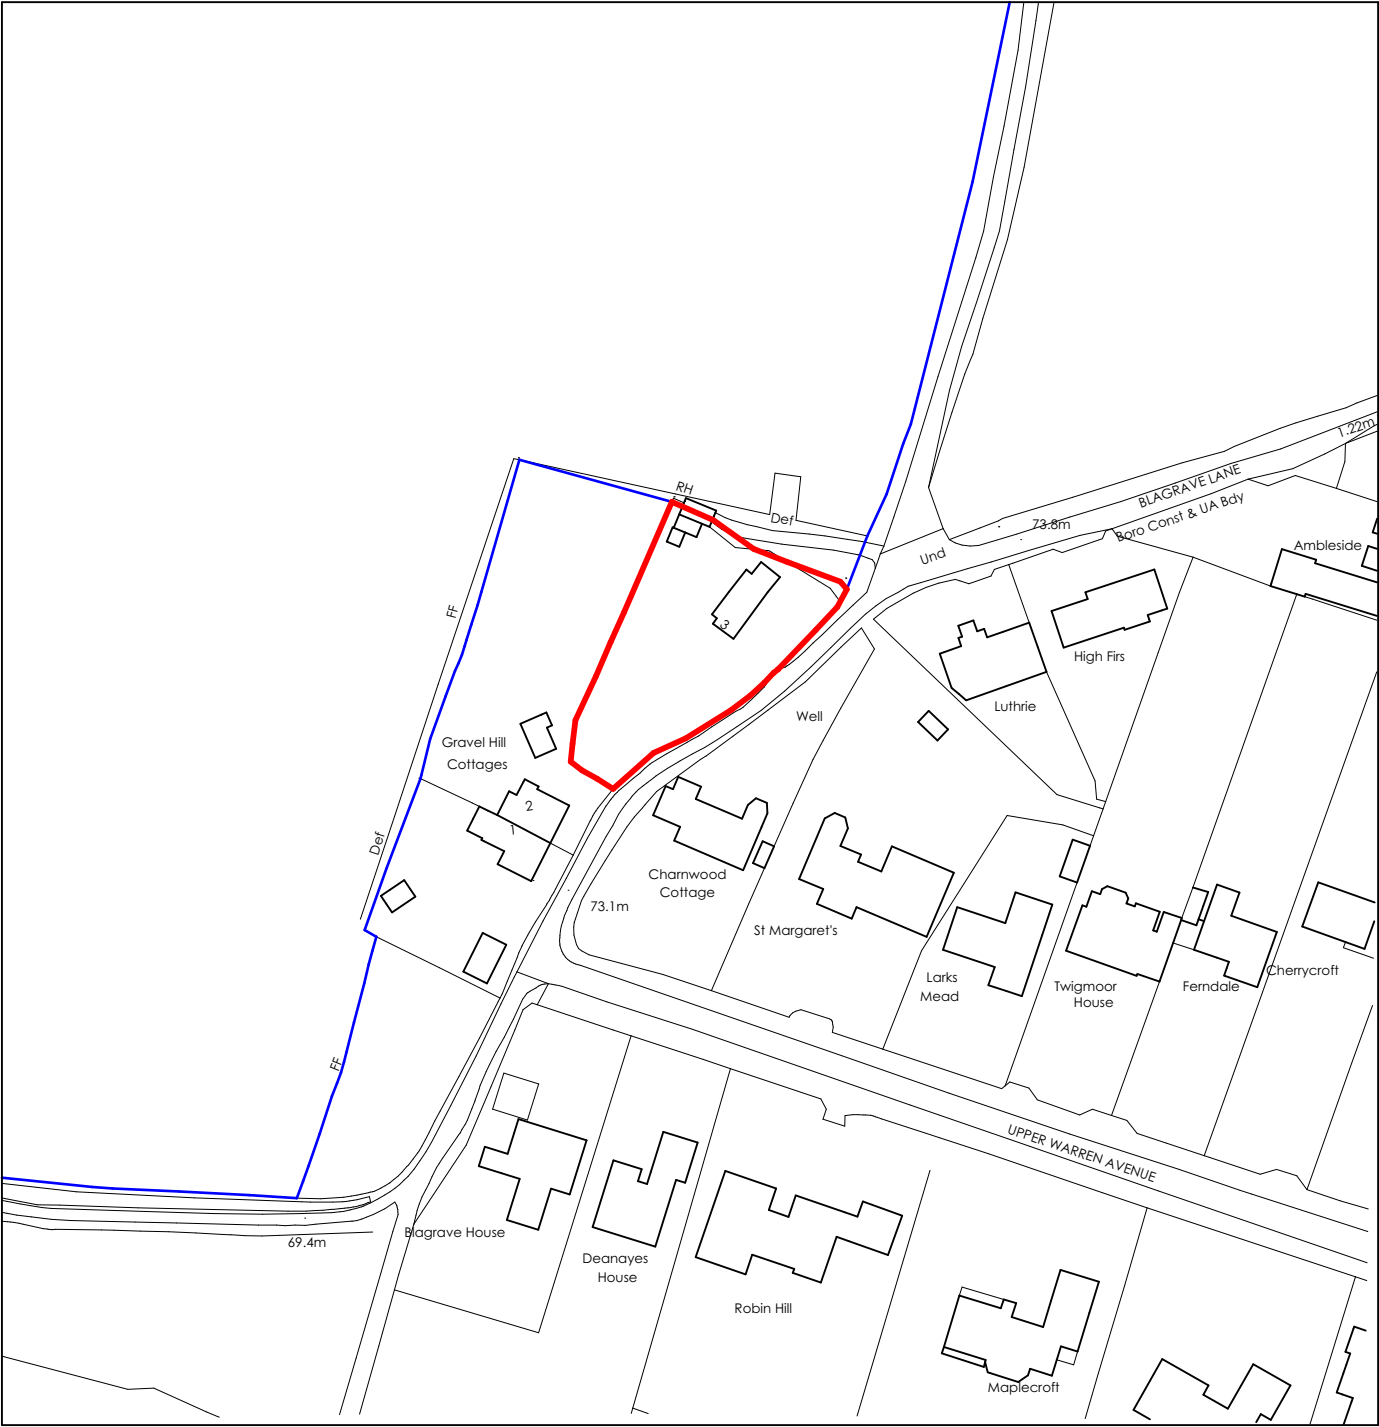

Data provider : Ordnance Survey

Data provider copyright : © Crown Copyright 2022. All rights reserved.
Licence Number 100047514

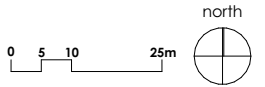

Current Revision Description

A - 29/04/2022
Planning Issue

Rev	Date	Drawn By	Checked by
-----	------	----------	------------



23 City Business Centre
Hyde Street
Winchester
SO23 7TA

T 01962 856255
E info@t2architects.com
www.t2architects.com

project

Gravel Hill Cottage
Blagrove Lane
Caversham
RG4 7DY

client

Mapledurham Estate

drawing

Site Location Plan

stage	date
-------	------

Planning 29/04/2022

scale	sheet size
-------	------------

1:1250 A3

job no.	dwg typ.	dwg no.	revision
---------	----------	---------	----------

2212_EX_001_A