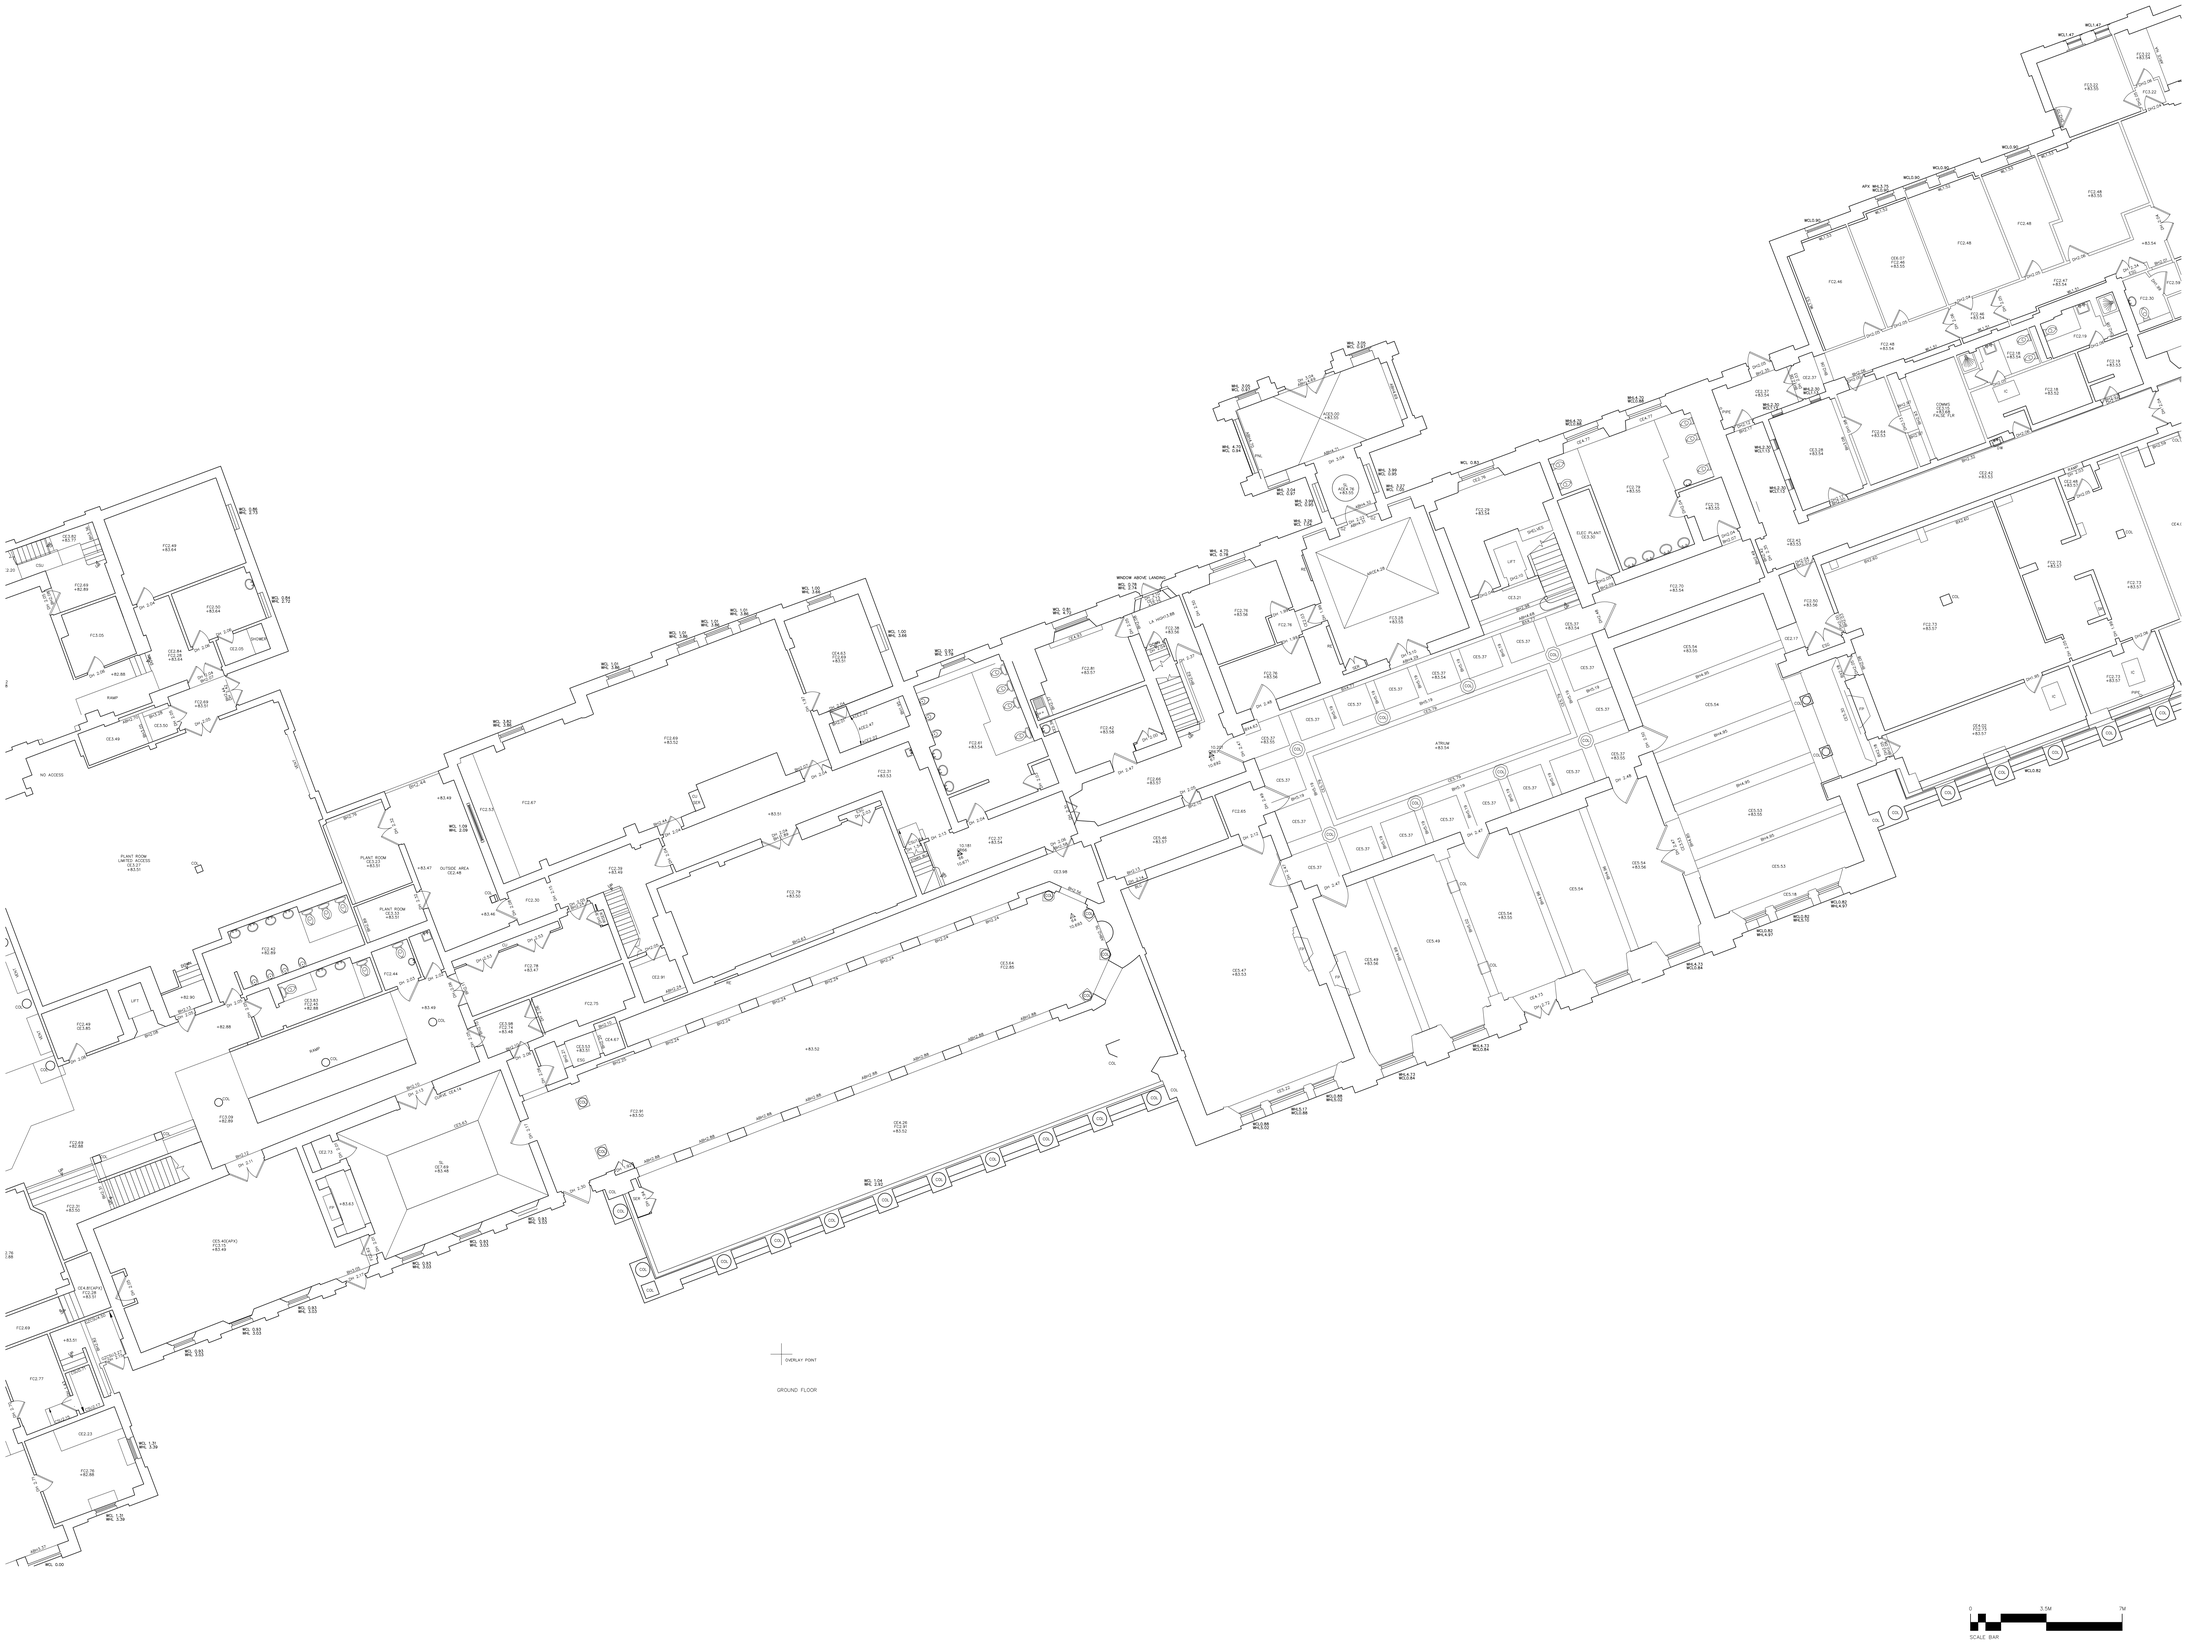

NOTES:

DIMENSIONS ARE NOT TO BE SCALED FROM THIS DRAWING

ALL DIMENSIONS ARE TO BE CHECKED AGAINST ACTUAL SITE DIMENSIONS BEFORE ANY WORK IS FABRICATED

COPYRIGHT RESERVED

THIS DRAWING IS THE PROPERTY OF BHP HARWOOD ARCHITECTS AND MAY NOT BE COPIED, REPRODUCED LENT OR DISCLOSED WITHOUT THEIR EXPRESS PERMISSION IN WRITING.

REVISIONS

Rev.	Date	Description

REVISIONS	DATE
SCALE: 1:100@A0	
DATE: SEPTEMBER 2021	
DRAWN: GR	

TITLE: GROUND FLOOR PLAN (SHEET 1 OF 2)

JOB: CAVERSHAM PARK

CLIENT: BEECHCROFT DEVELOPMENTS LTD.

DWG. No: LUG / 10.1

LAND UTILITY GROUP LTD.

MIDLANDS OFFICE
UNIT 10
STRENSHAM BUSINESS PARK
TWYNING ROAD
WORCESTER
WR8 9JZ
T: 0845 602 3966
M: 07979 367282

LONDON OFFICE
BRICKFIELD HOUSE
HIGH ROAD
THORNWOOD
EPPING
ESSEX
CM16 6TH
T: 01992 566698
M: 07977 112286
M: 07977 111935

www.smassltd.com
as recognised by SSIP

Client :
Beechcroft Developments Ltd

Job :
Caversham Park
Reading

Drawing Title:
Existing Ground Floor Plan
(Sheet 2 of 3)

Scale:
1:100 @ A0

Date: Dec 21
Drawn By Checked cm

Drawing No: 3251.P.112
Revision:

PLANNING

The White Barn, Manor Farm, Manor Road
Wantage, Oxfordshire, OX12 8NE
T: 01235 765322 F: 01235 765373

The Mansion House, Hartham Park, Corsham,
Wiltshire, SN13 0RP
T: 01249 700489 F: 01249 470077

info@bhpharwood.co.uk - www.bhpharwood.co.uk

BHP HARWOOD
ARCHITECTS