


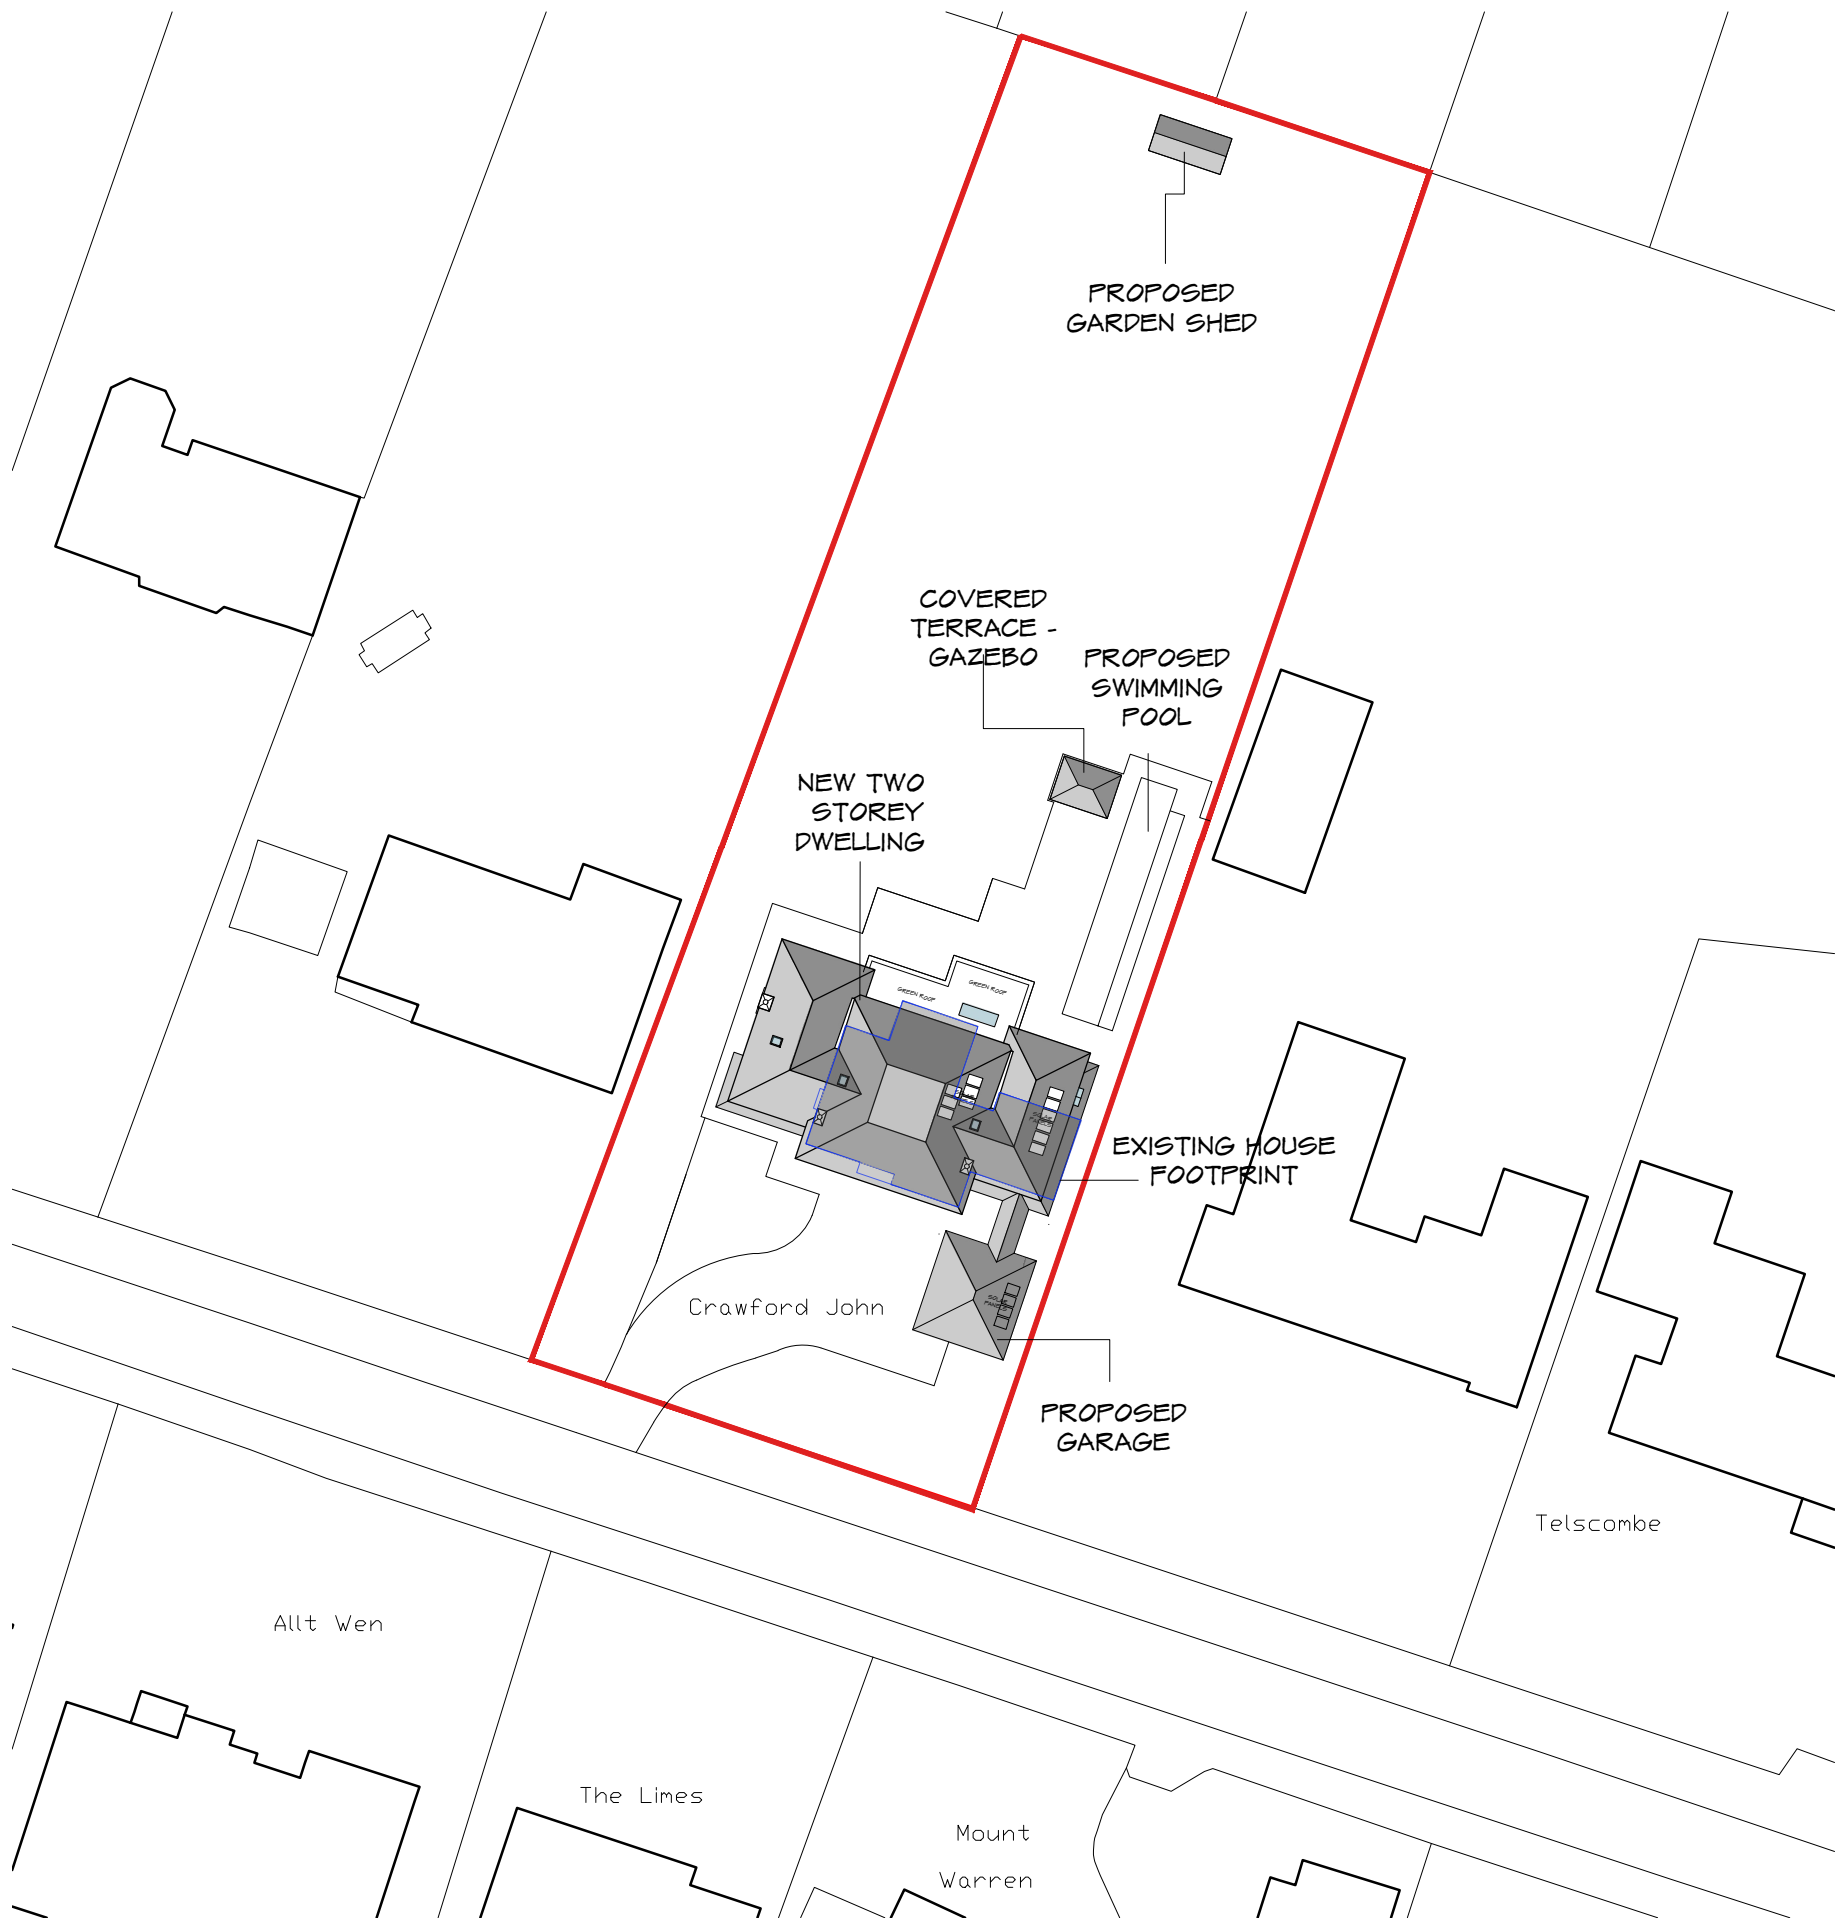


BLOCK PLAN - 1:500

1:500 scale Bar
This Drawing has been produced for printing onto A3 size paper,
0m 5m 10m 20m 40m
2.5m



LOCATION PLAN - 1:1250

1:1250 scale Bar
This Drawing has been produced for printing onto A3 size paper,
if printed at any other size please use scale bar for reference
0m 12.5m 25m 50m 100m
6.2m

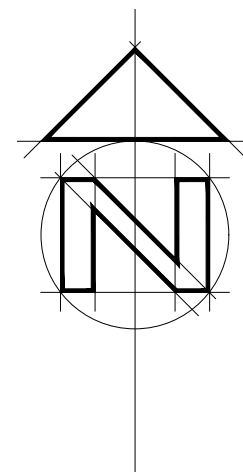

A	Proposed Drawings revised.	15/07/22
REV	COMMENTS	DATE



SHAUN TANNER
ARCHITECTURE & PLANNING
www.stlarchitecture.co.uk studio@stlarchitecture.co.uk 0118 989 0806

CLIENT Mr & Mrs J. Okten
PROJECT Crawfordjohn - New Dwelling
Upperwarren Avenue, Caversham
DRAWING Block and Location Plan

STATUS Planning **DATE** Nov 2021
SCALE 1:500/1250 @ A3 **DRAWN** RC **CHECKED** **NO** 3818/235 **REV** A

THIS DRAWING MUST NOT BE SCALED UNLESS ISSUED FOR PLANNING PURPOSES. ALL DIMENSIONS ARE TO BE VERIFIED PRIOR TO SETTING OUT, COMMENCING WORK, OR PRODUCTION OF FABRICATION DRAWINGS. REPORT ANY DISCREPANCIES TO THE SUPERVISING OFFICER IMMEDIATELY. ©