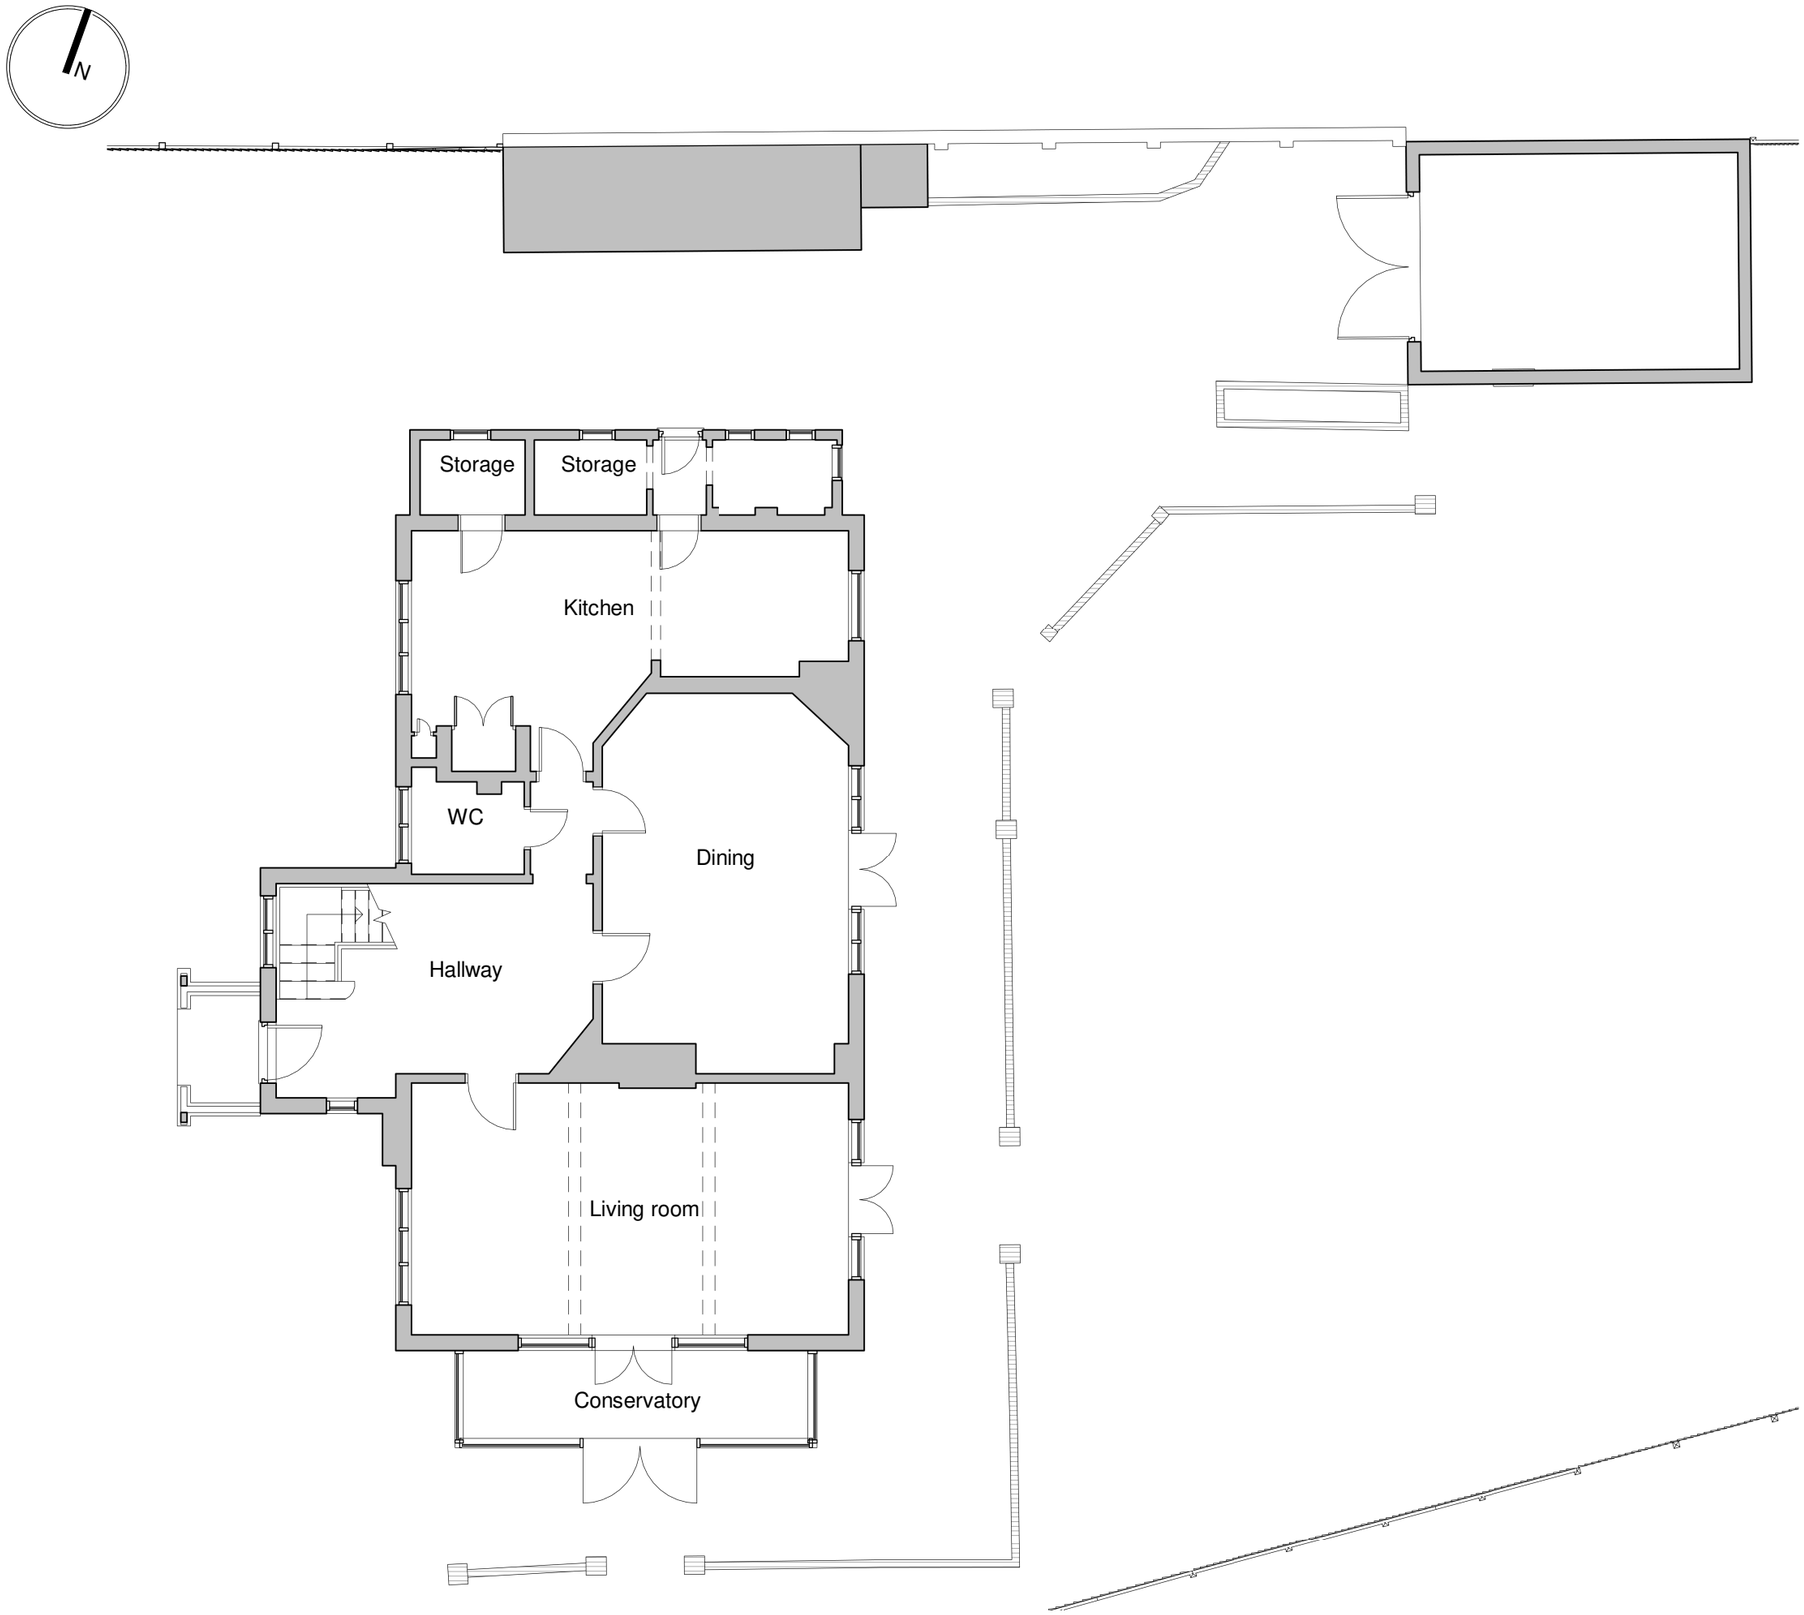

1. All boundaries, dimensions and levels are to be checked on site before construction and any discrepancies are to be reported to the Architect.
2. Do not scale from this drawing other than for planning purposes.
3. Drawings not supplied in paper format by Design Work Studios Ltd may not be to the scale indicated in the size box.
4. This drawing is copyright and may not be reproduced or used for any purpose other than that intended without prior written agreement from Design Work Studios Ltd
5. Any parts of the drawing based on ordnance survey maps are executed with the sanction of the controller of H.M. Stationery Office : Crown Copyright Reserved.

0 2m 4m 8m

1:100

Rev	Date	Description	By	Chk

PLANNING

DESIGN WORK STUDIOS
Scammell House, 9 High Street, Ascot, SL5 7JF
info@designworkstudios.co.uk 01344 955 815

Client:
Keyvan and Khatereh Nasehi

Project:
2 Albert Road
Caversham, Reading RG4 7PE

Drawing title:
EXISTING GROUND FLOOR PLAN

Scale(s):	Size:	Issue date:	DRW:	CHK:
1 : 100	A3	24.05.2022	DA	CB

Job no:	Drawing no:	Rev:
2202	201	