

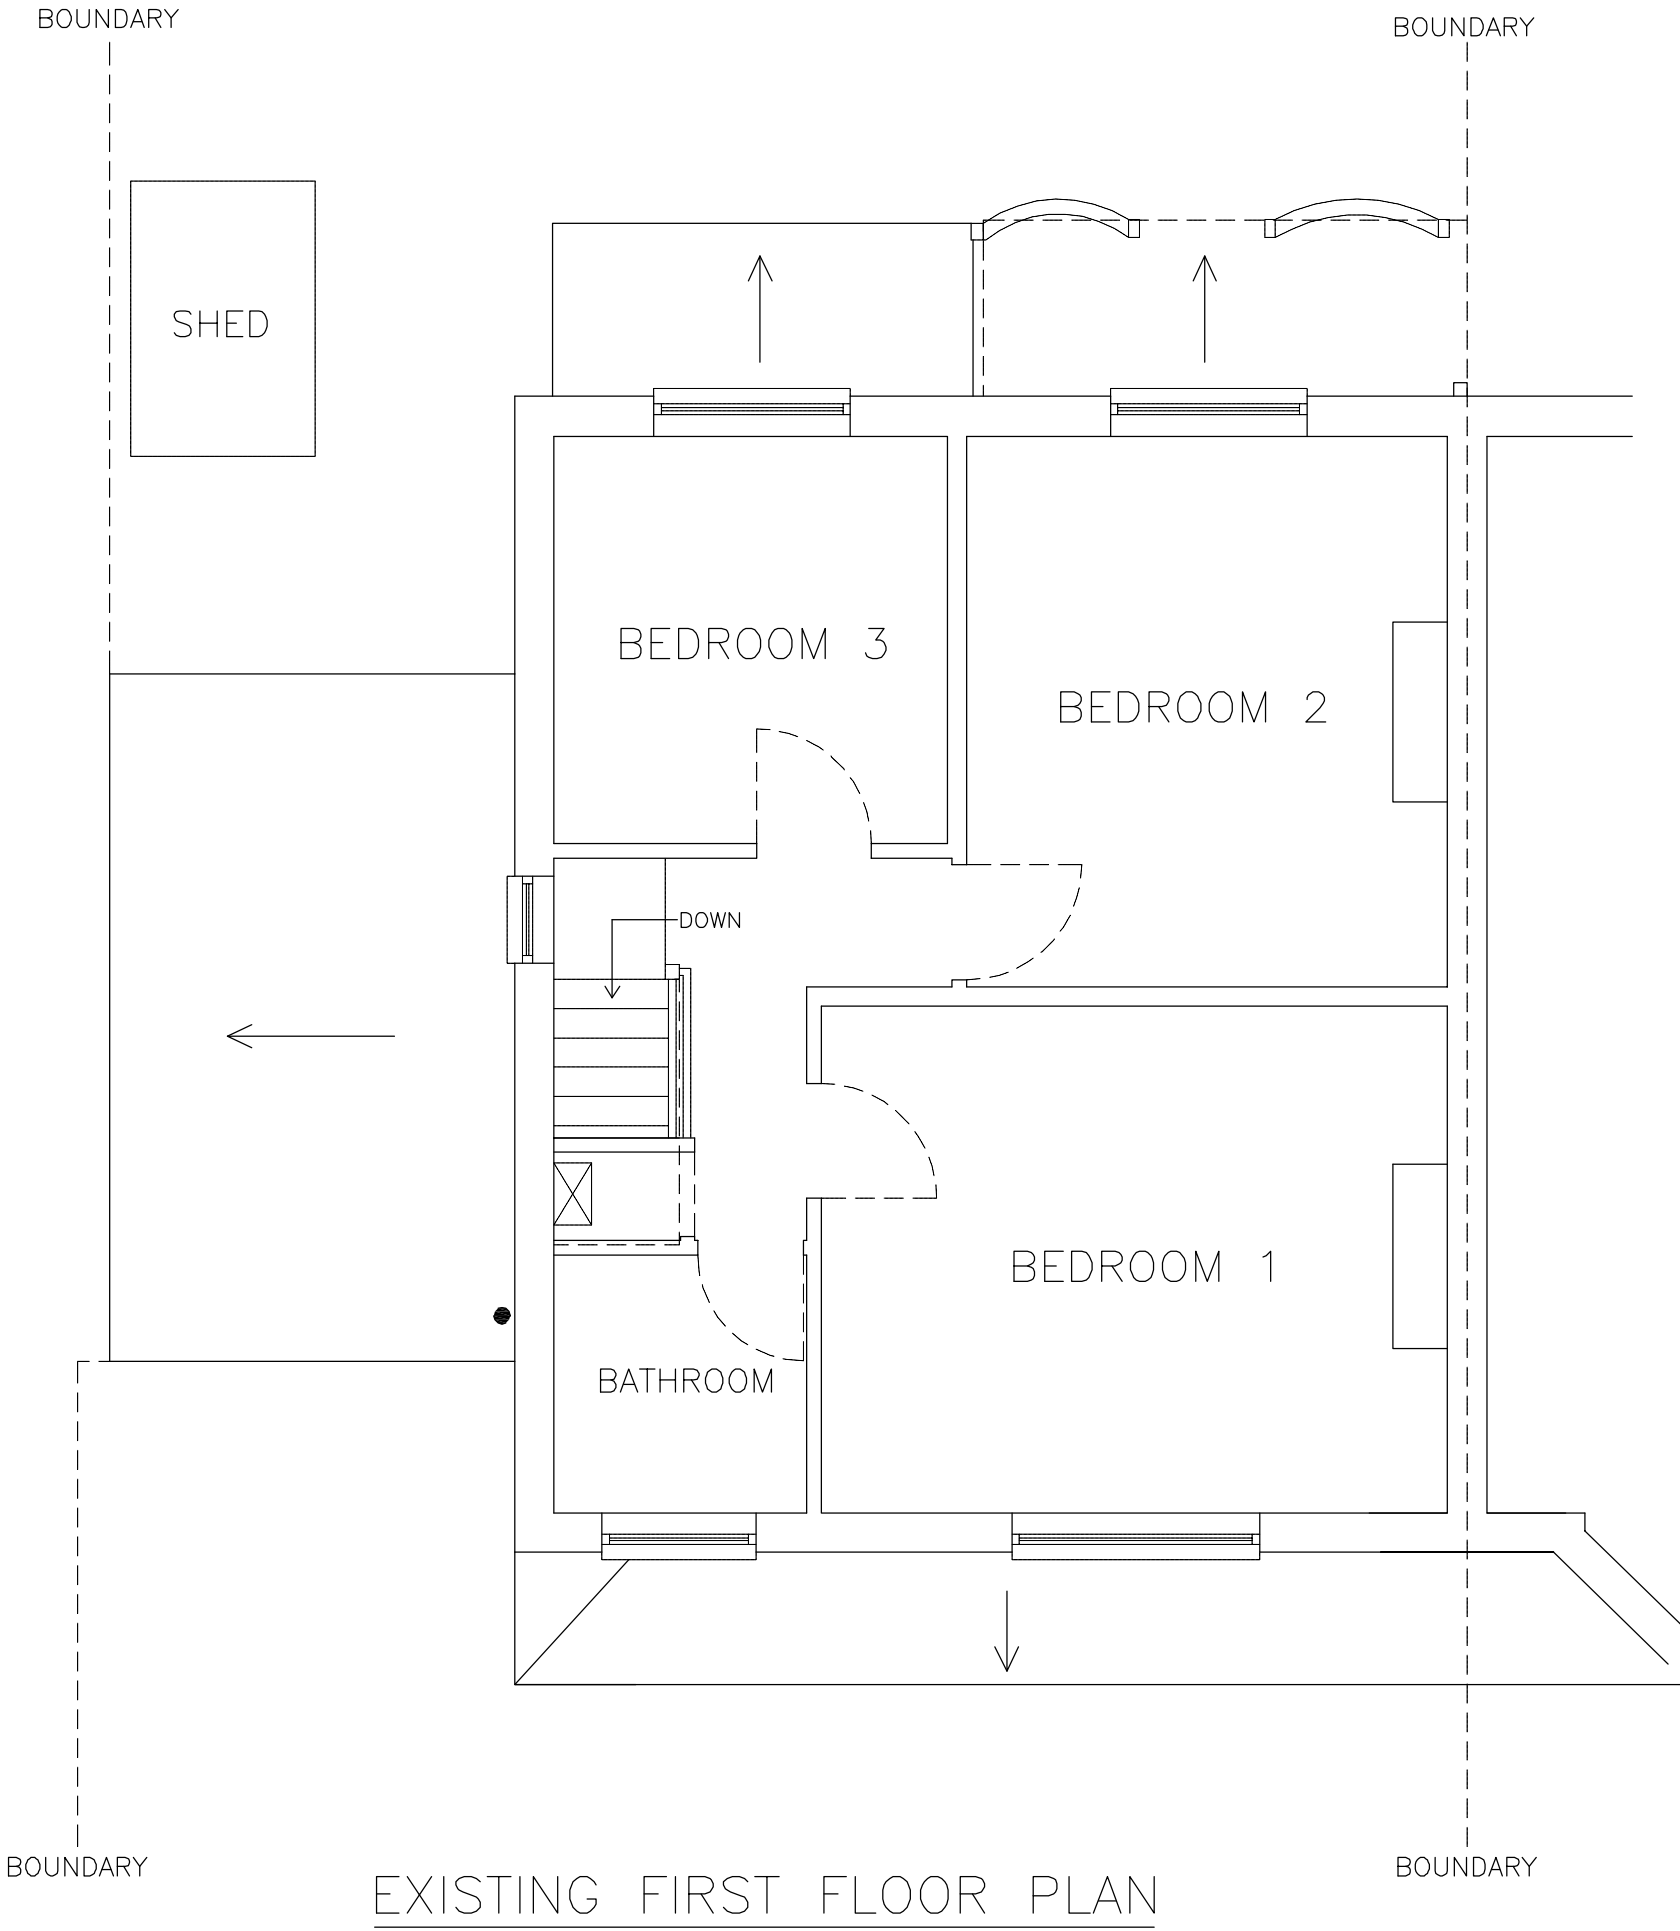


DEVELOPMENTS IN DESIGN LTD

WWW.DEVELOPMENTSINDESIGN.CO.UK
TEL.0118 9797484

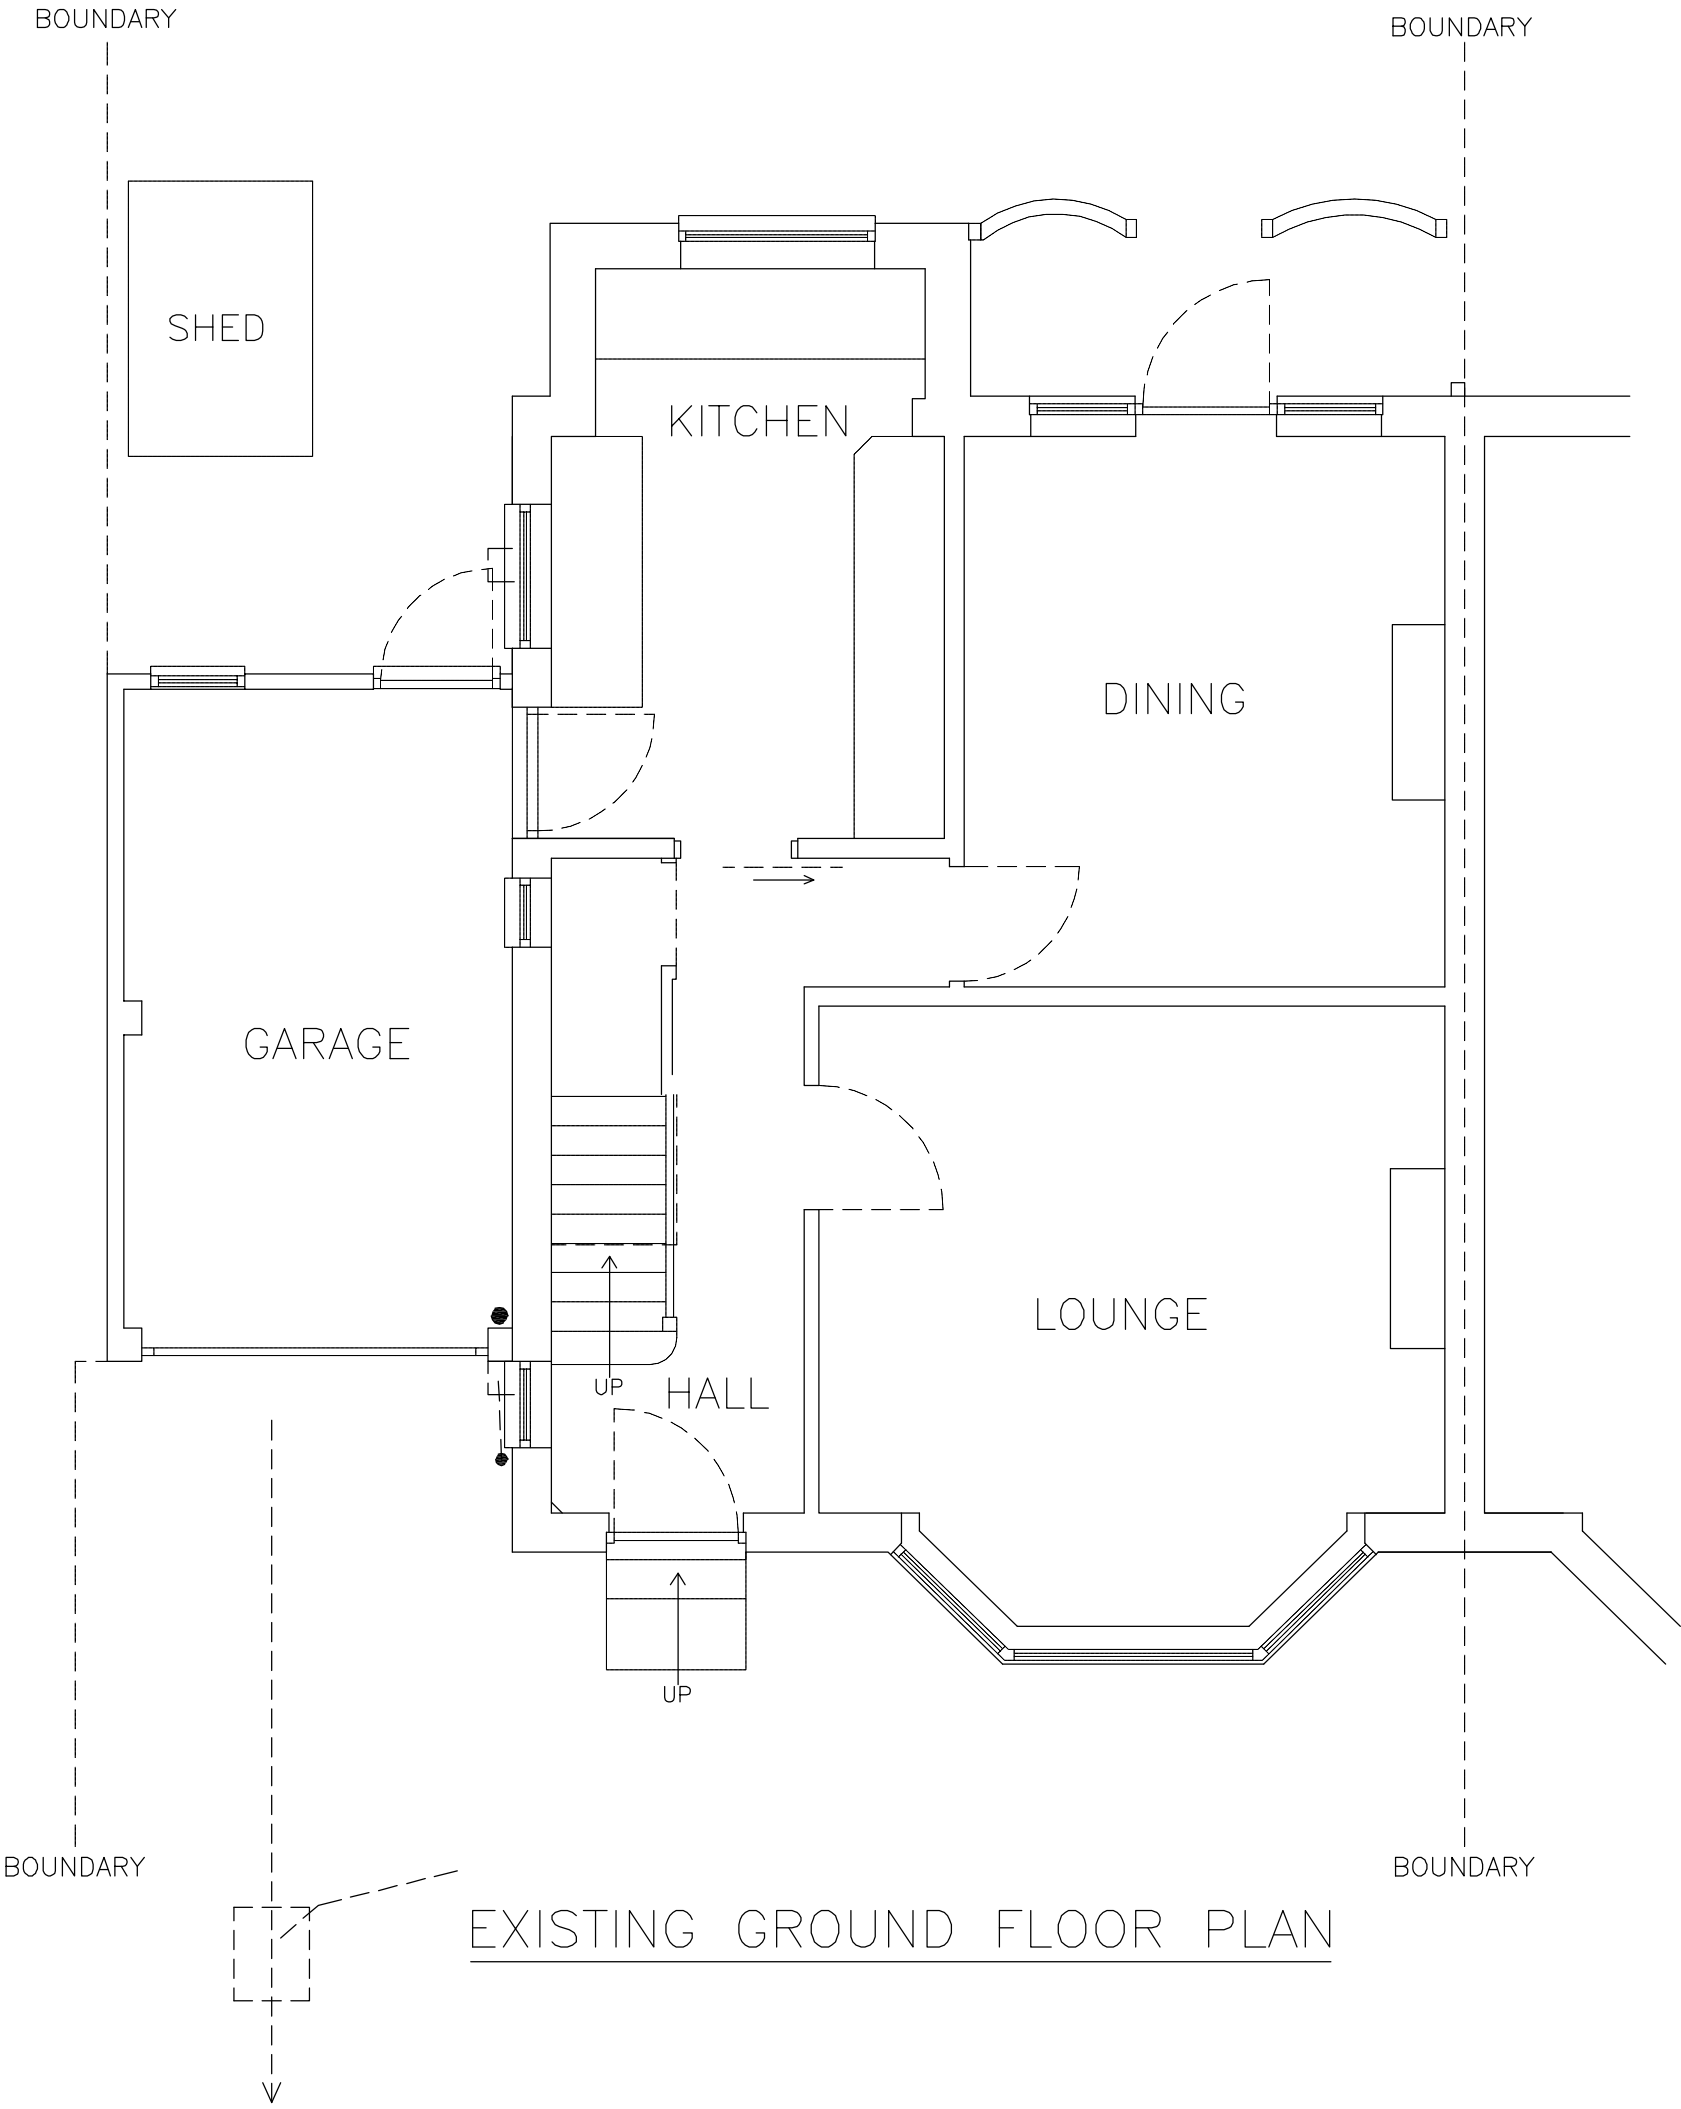

TWO STOREY SIDE AND REAR EXTENSION

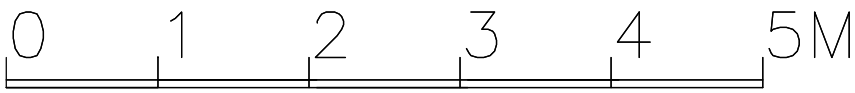

DRAWING NO. DN.003
DATE 12.7.22
SCALE 1:50

MR AND MRS DAWSON

121 ST PETERS ROAD EARLEY BERKS RG6 1PG