


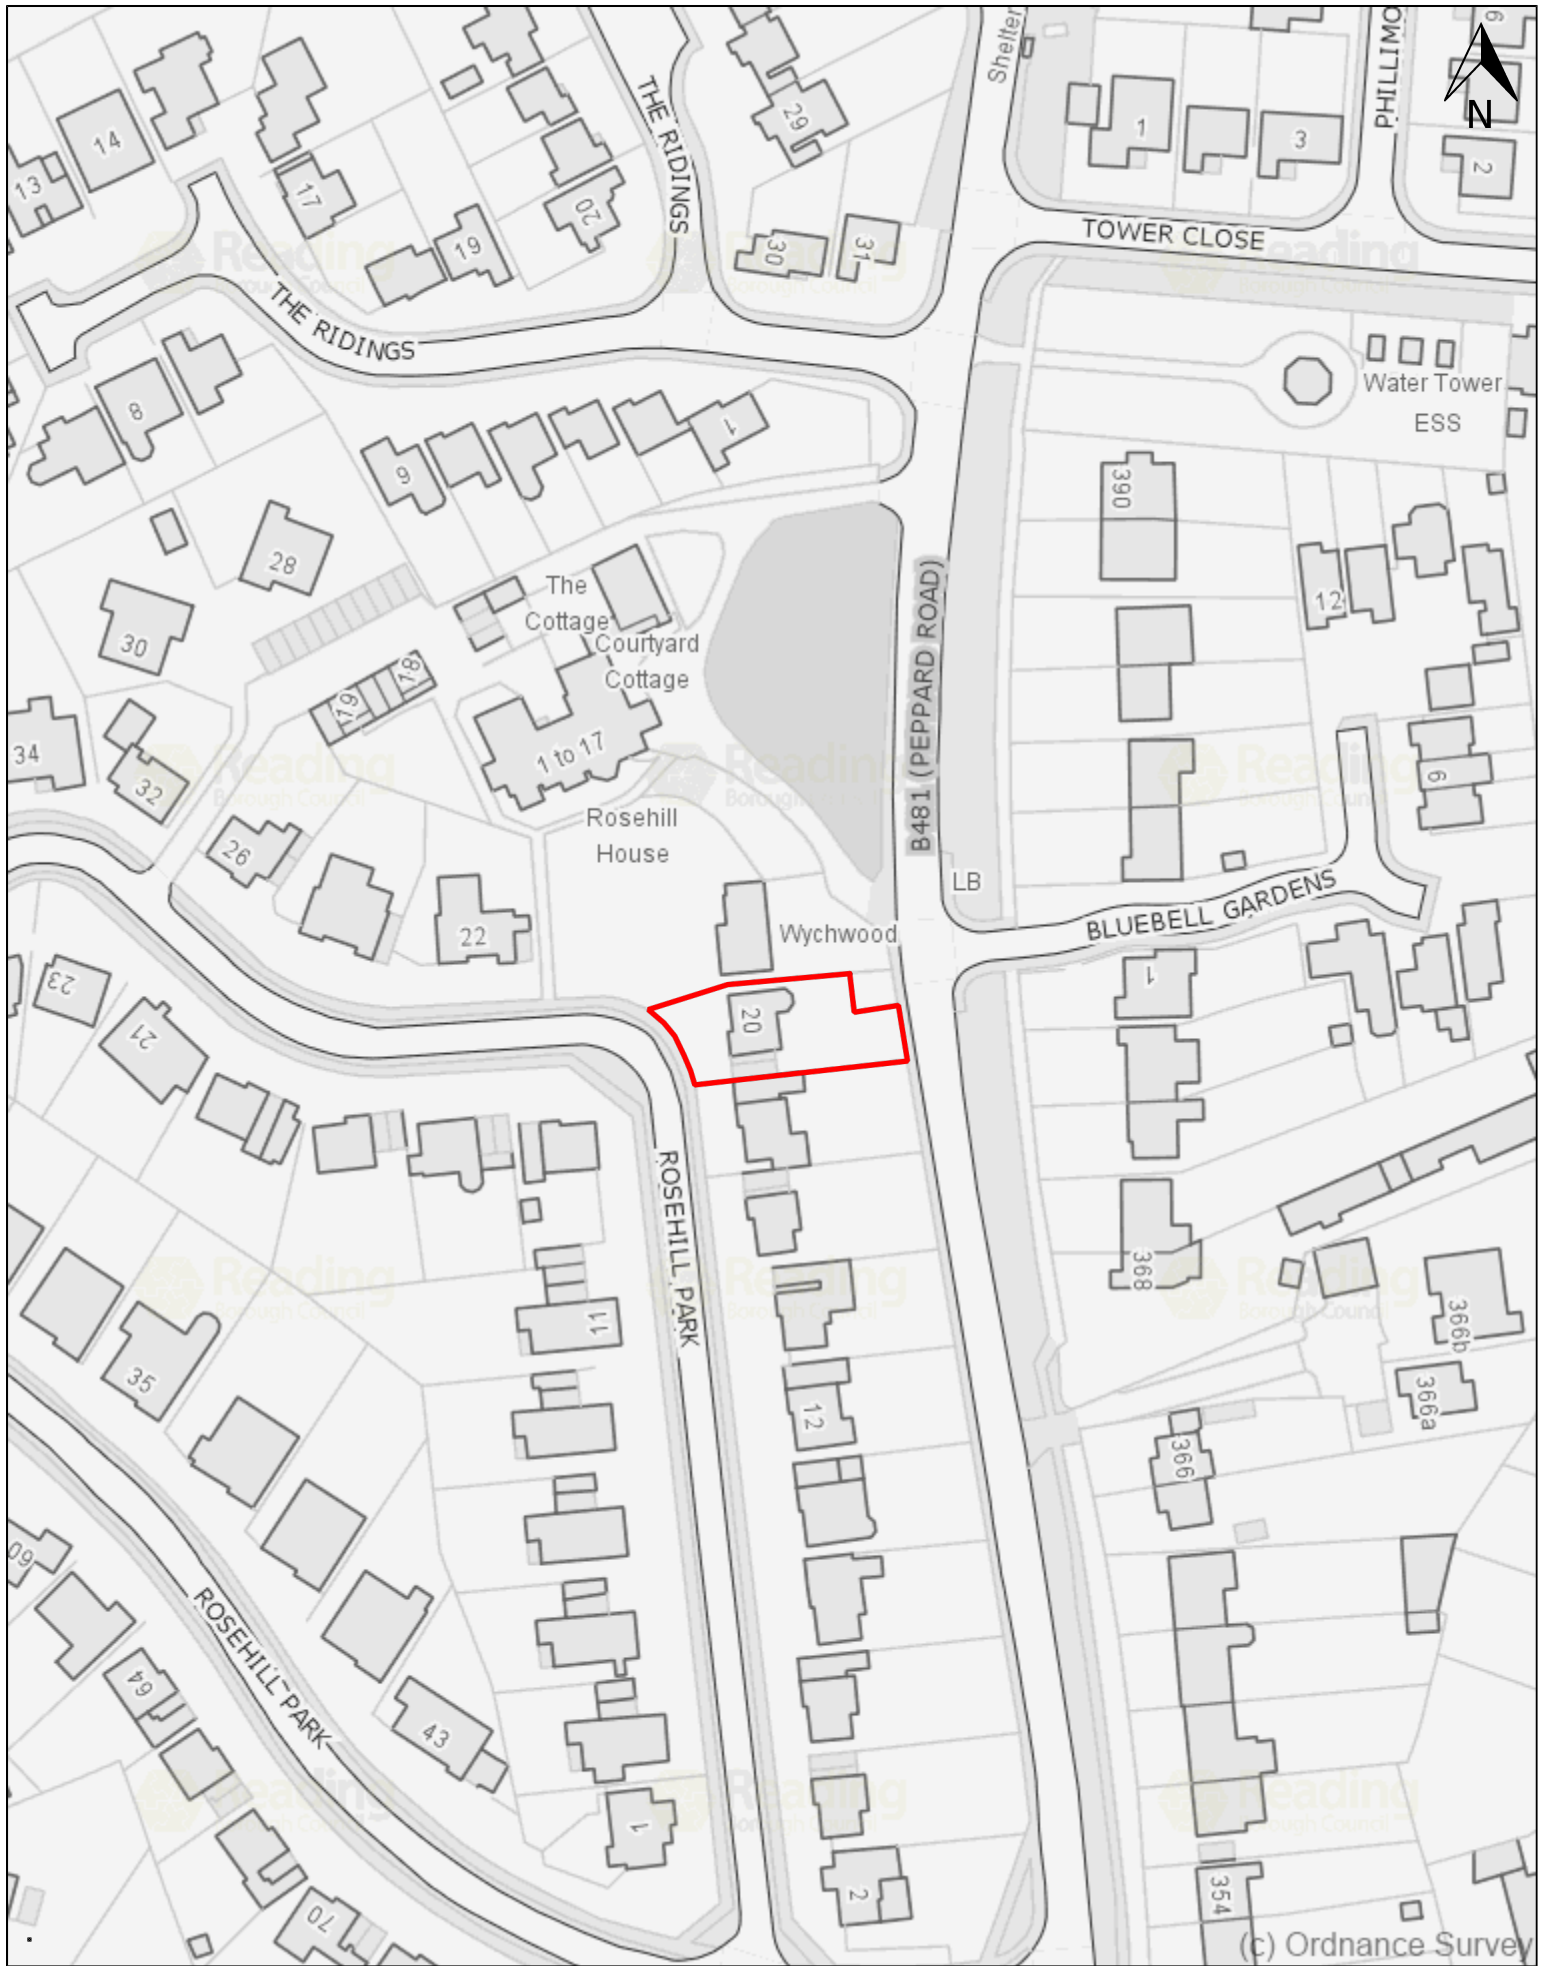

20 Rosehill Park - Location Plan

Scale: 1:1250

Printed on: 2022-03-21 17:17:37



Reading
Borough Council
Working better with you