


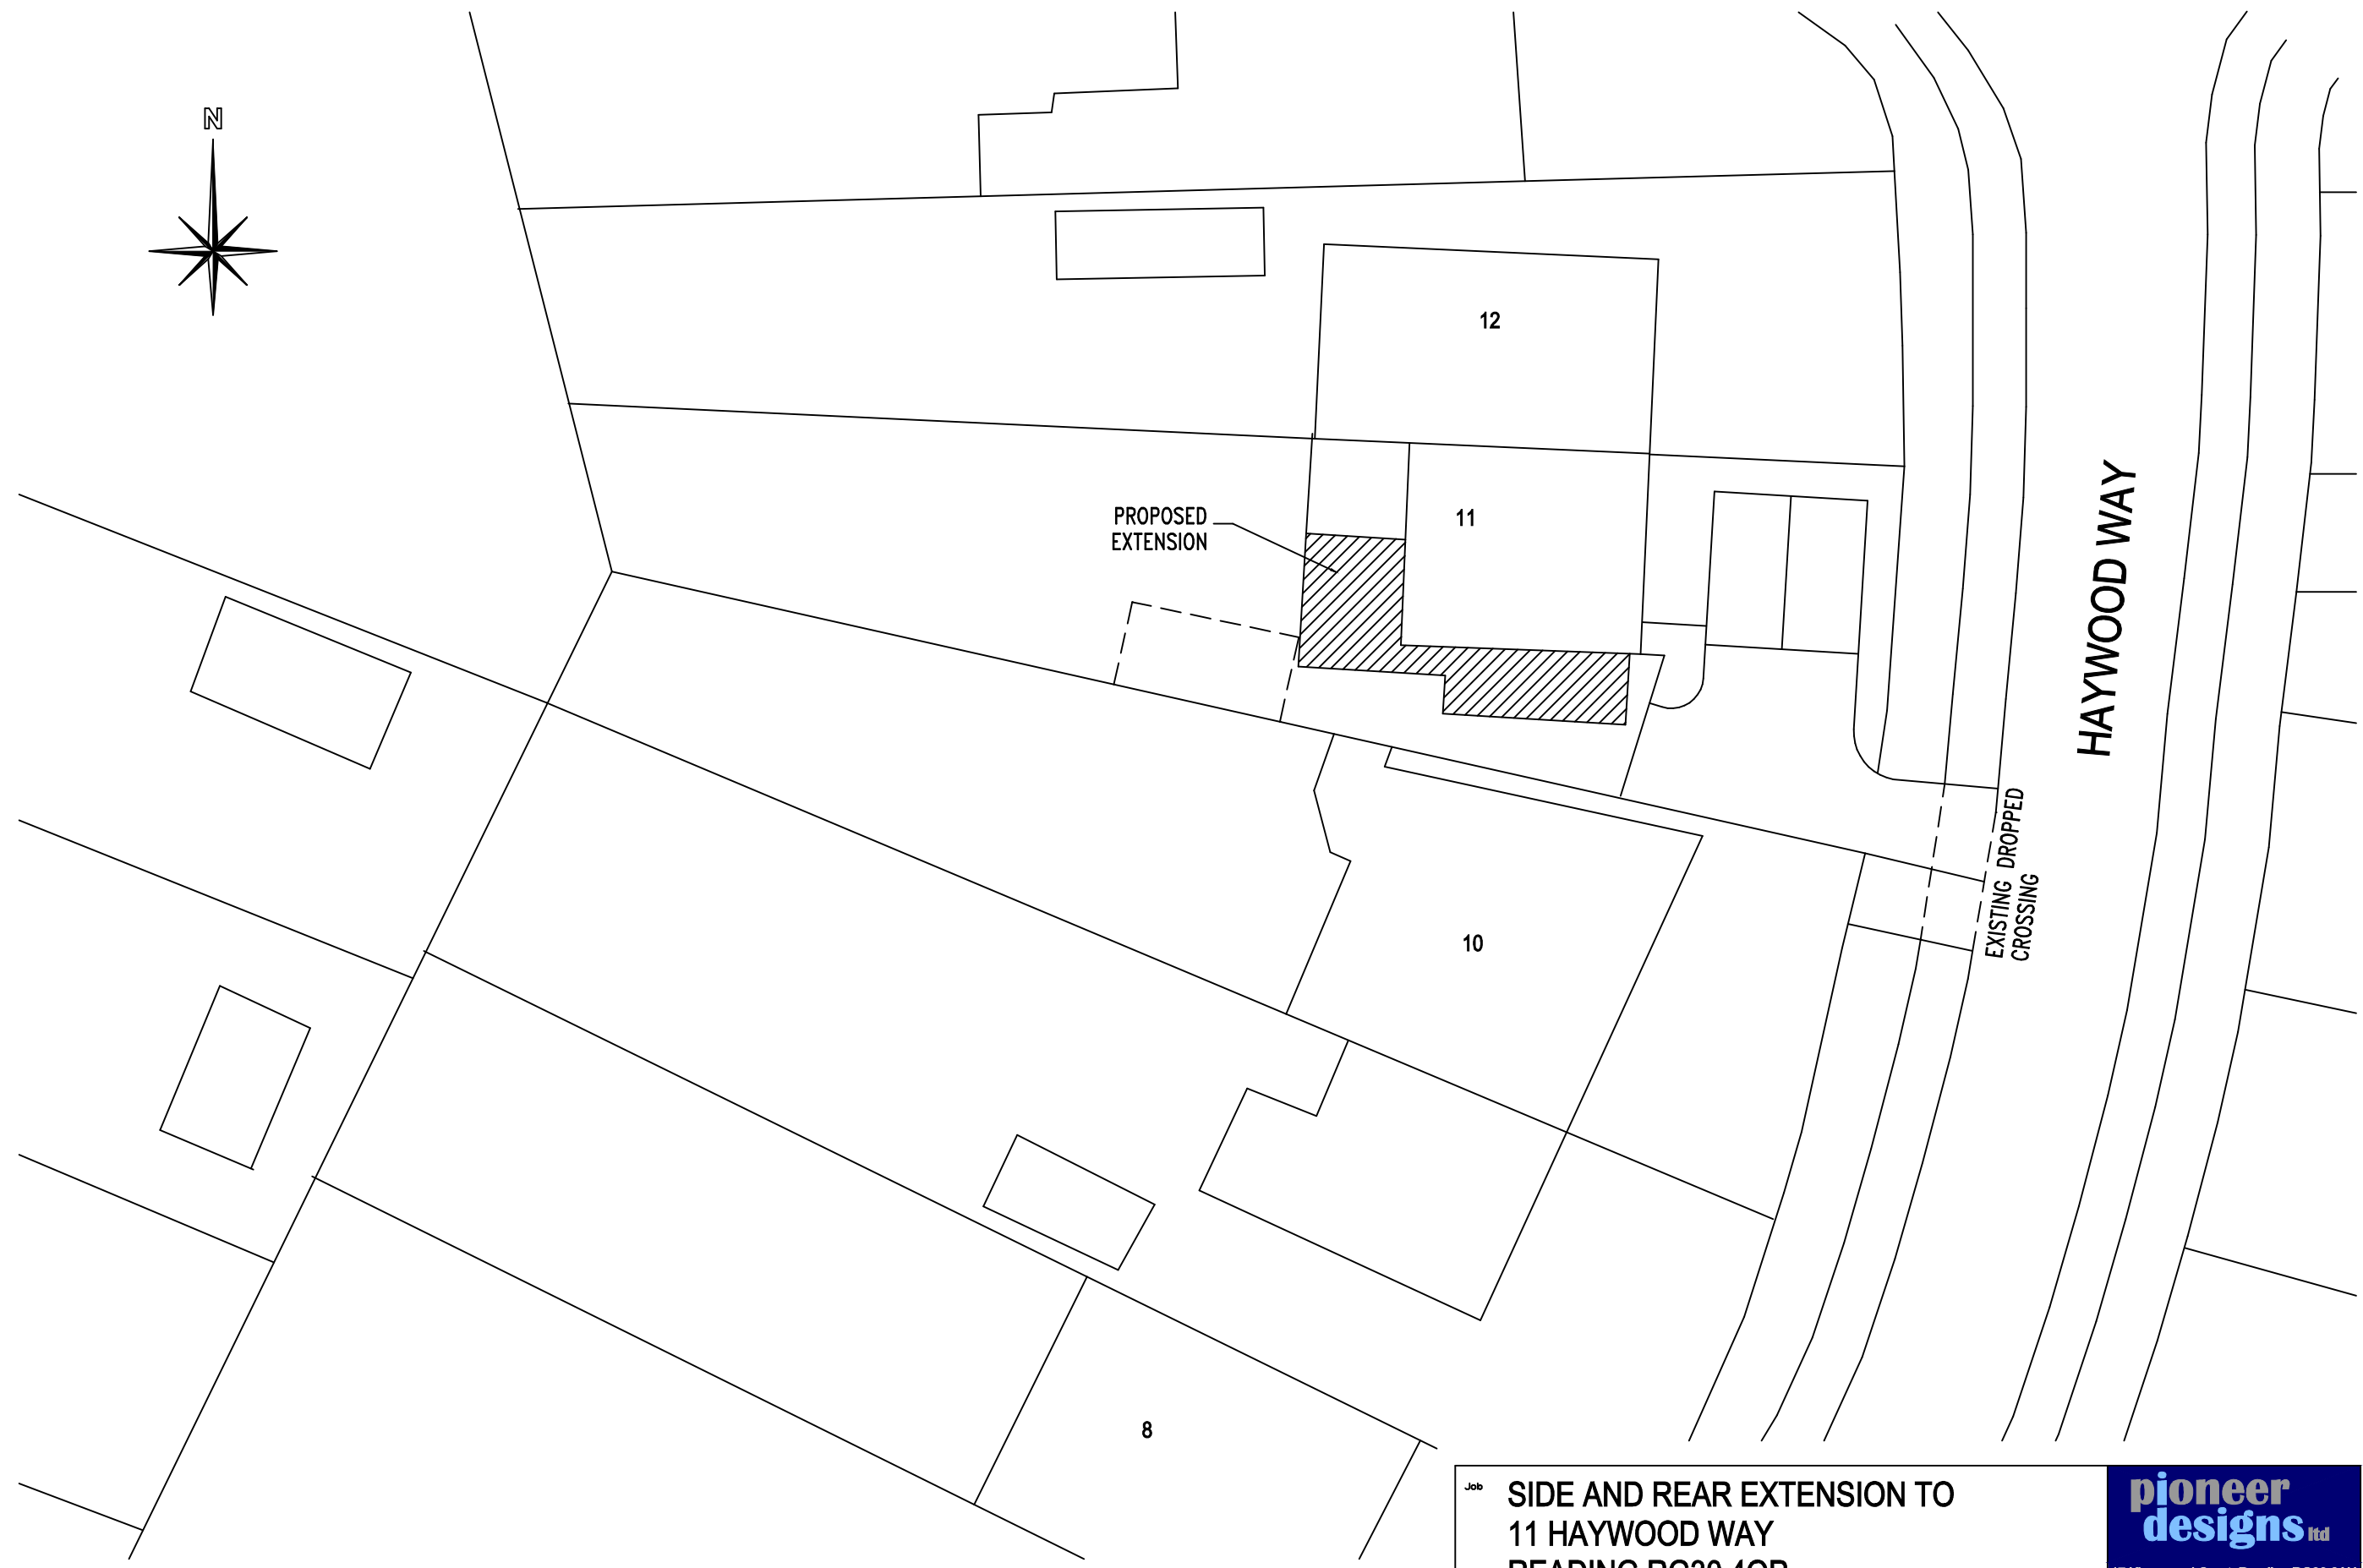

Job SIDE AND REAR EXTENSION TO 11 HAYWOOD WAY READING RG30 4QP			pioneer designs ltd 17 Kingswood Court, Reading RG30 2AU 01183475590 / 07725338742 pioneerdesignsltd@gmail.com	
Client MR & MRS A EBRAHIMI				
Drawing BLOCK PLAN				
Date NOVEMBER 2021	Scale 1:200	Dwg. No. 211001-2A	Date Revisions A 14.06.22 DRAWING UPDATE	