




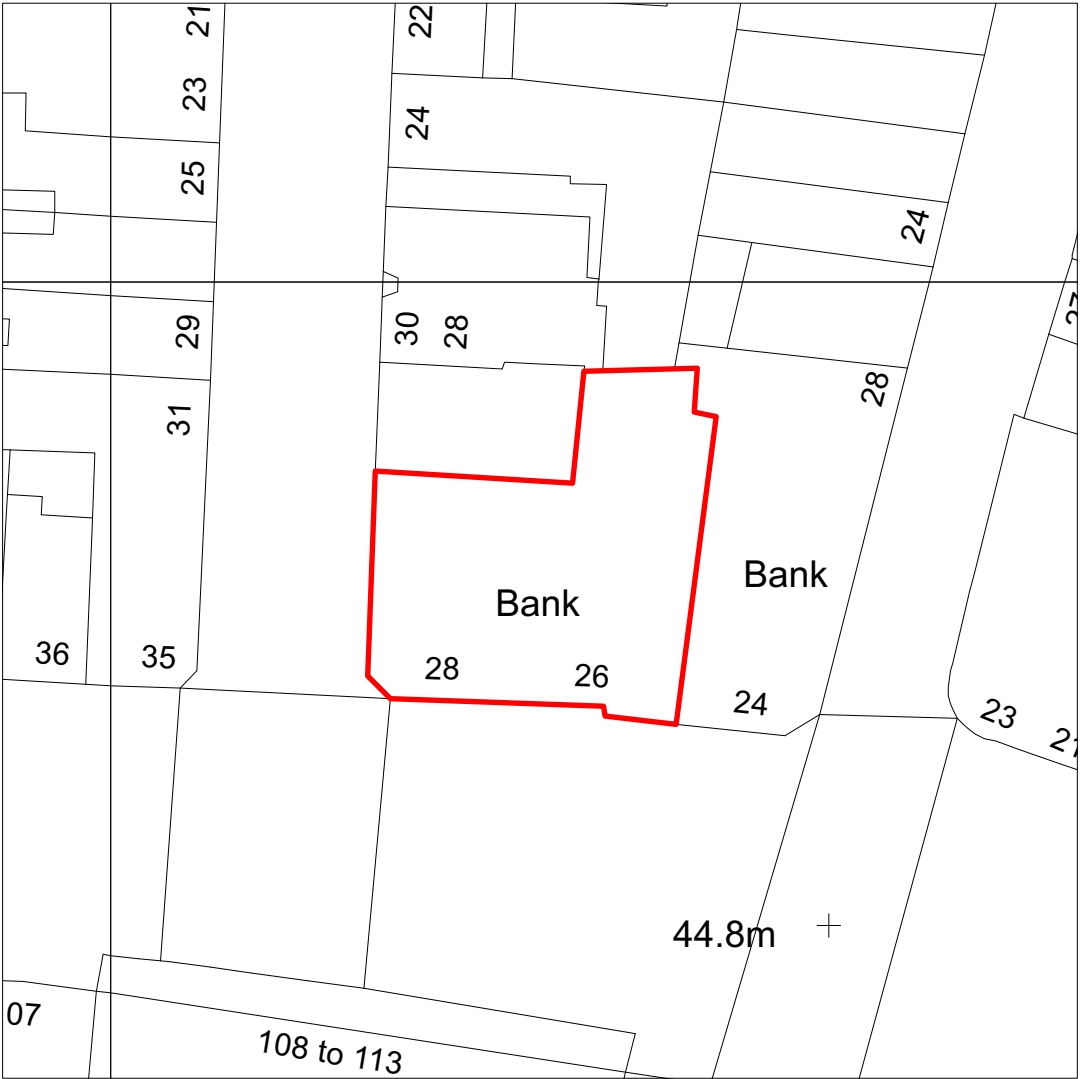

BLOCK PLAN 1:500 @ A3

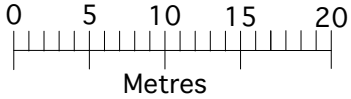

© Crown copyright and database rights 2021 OS 1000038864
Reproduction in whole or in part is prohibited
without the permission of Ordnance Survey.

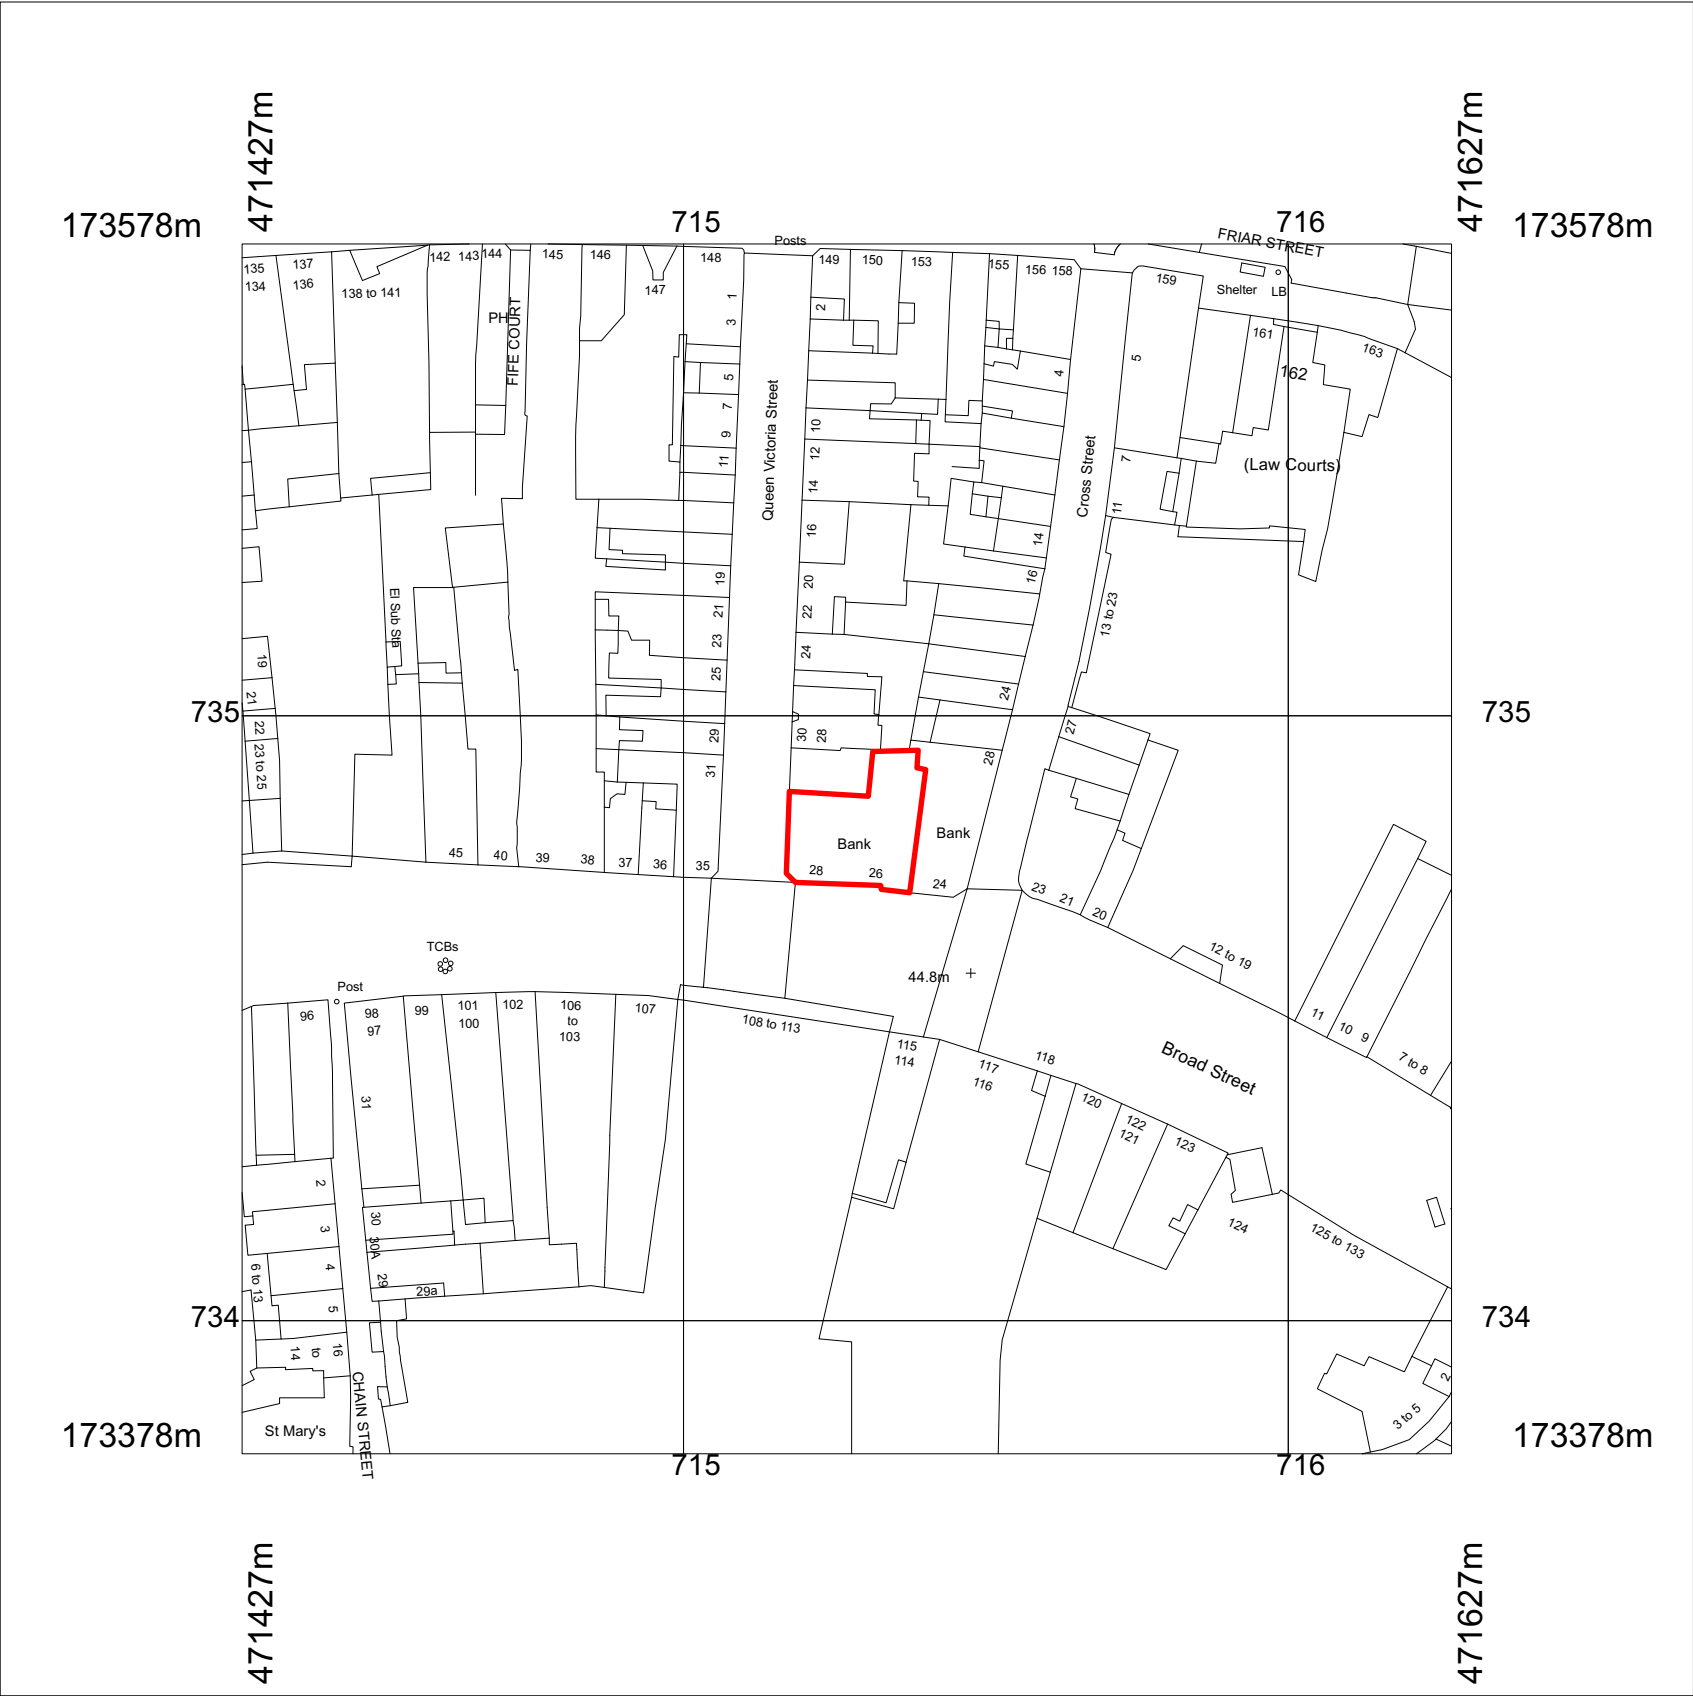

LOCATION PLAN 1:1250 @ A3

