


THIS DRAWING IS THE PROPERTY OF DESIGN TWO SEVEN - COPYING/
REDISTRIBUTION BY CONSENT ONLY
NOTES

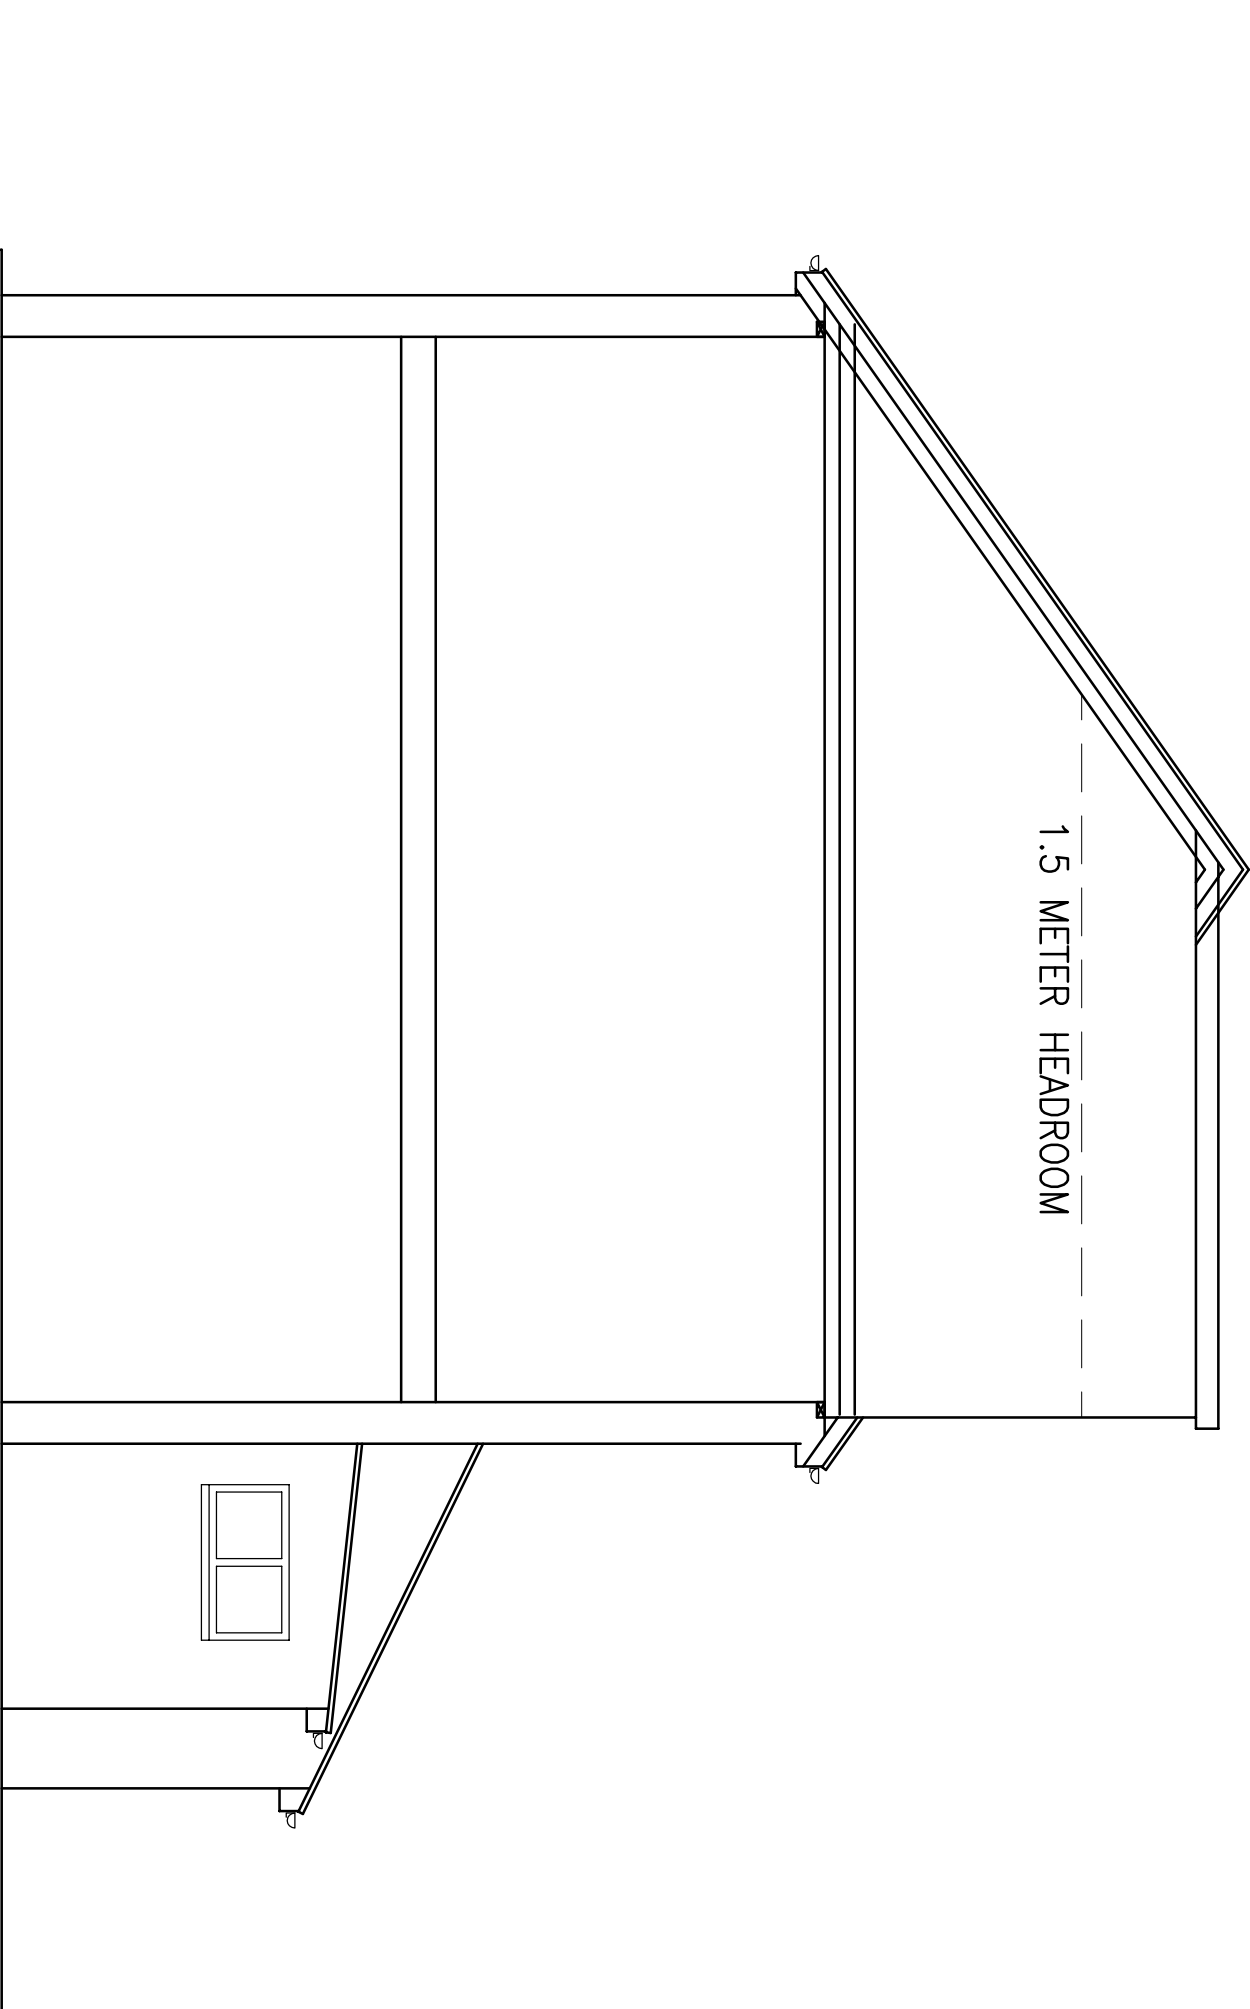

PROPOSED SECTION

PROJECT 6 ROWLEY ROAD READING RG2 0DR				TITLE PROPOSED SECTION			
DESIGN TWO SEVEN 17 FOX ROAD, LANGLEY, SLOUGH SL3 7SG TEL 07564 336643 design@twoseven@outlook.com				DRAWN AS SCALE @ A3 1:50			
DATE APRIL 22		DRAWING No.		REV.			
AS01017-12							