



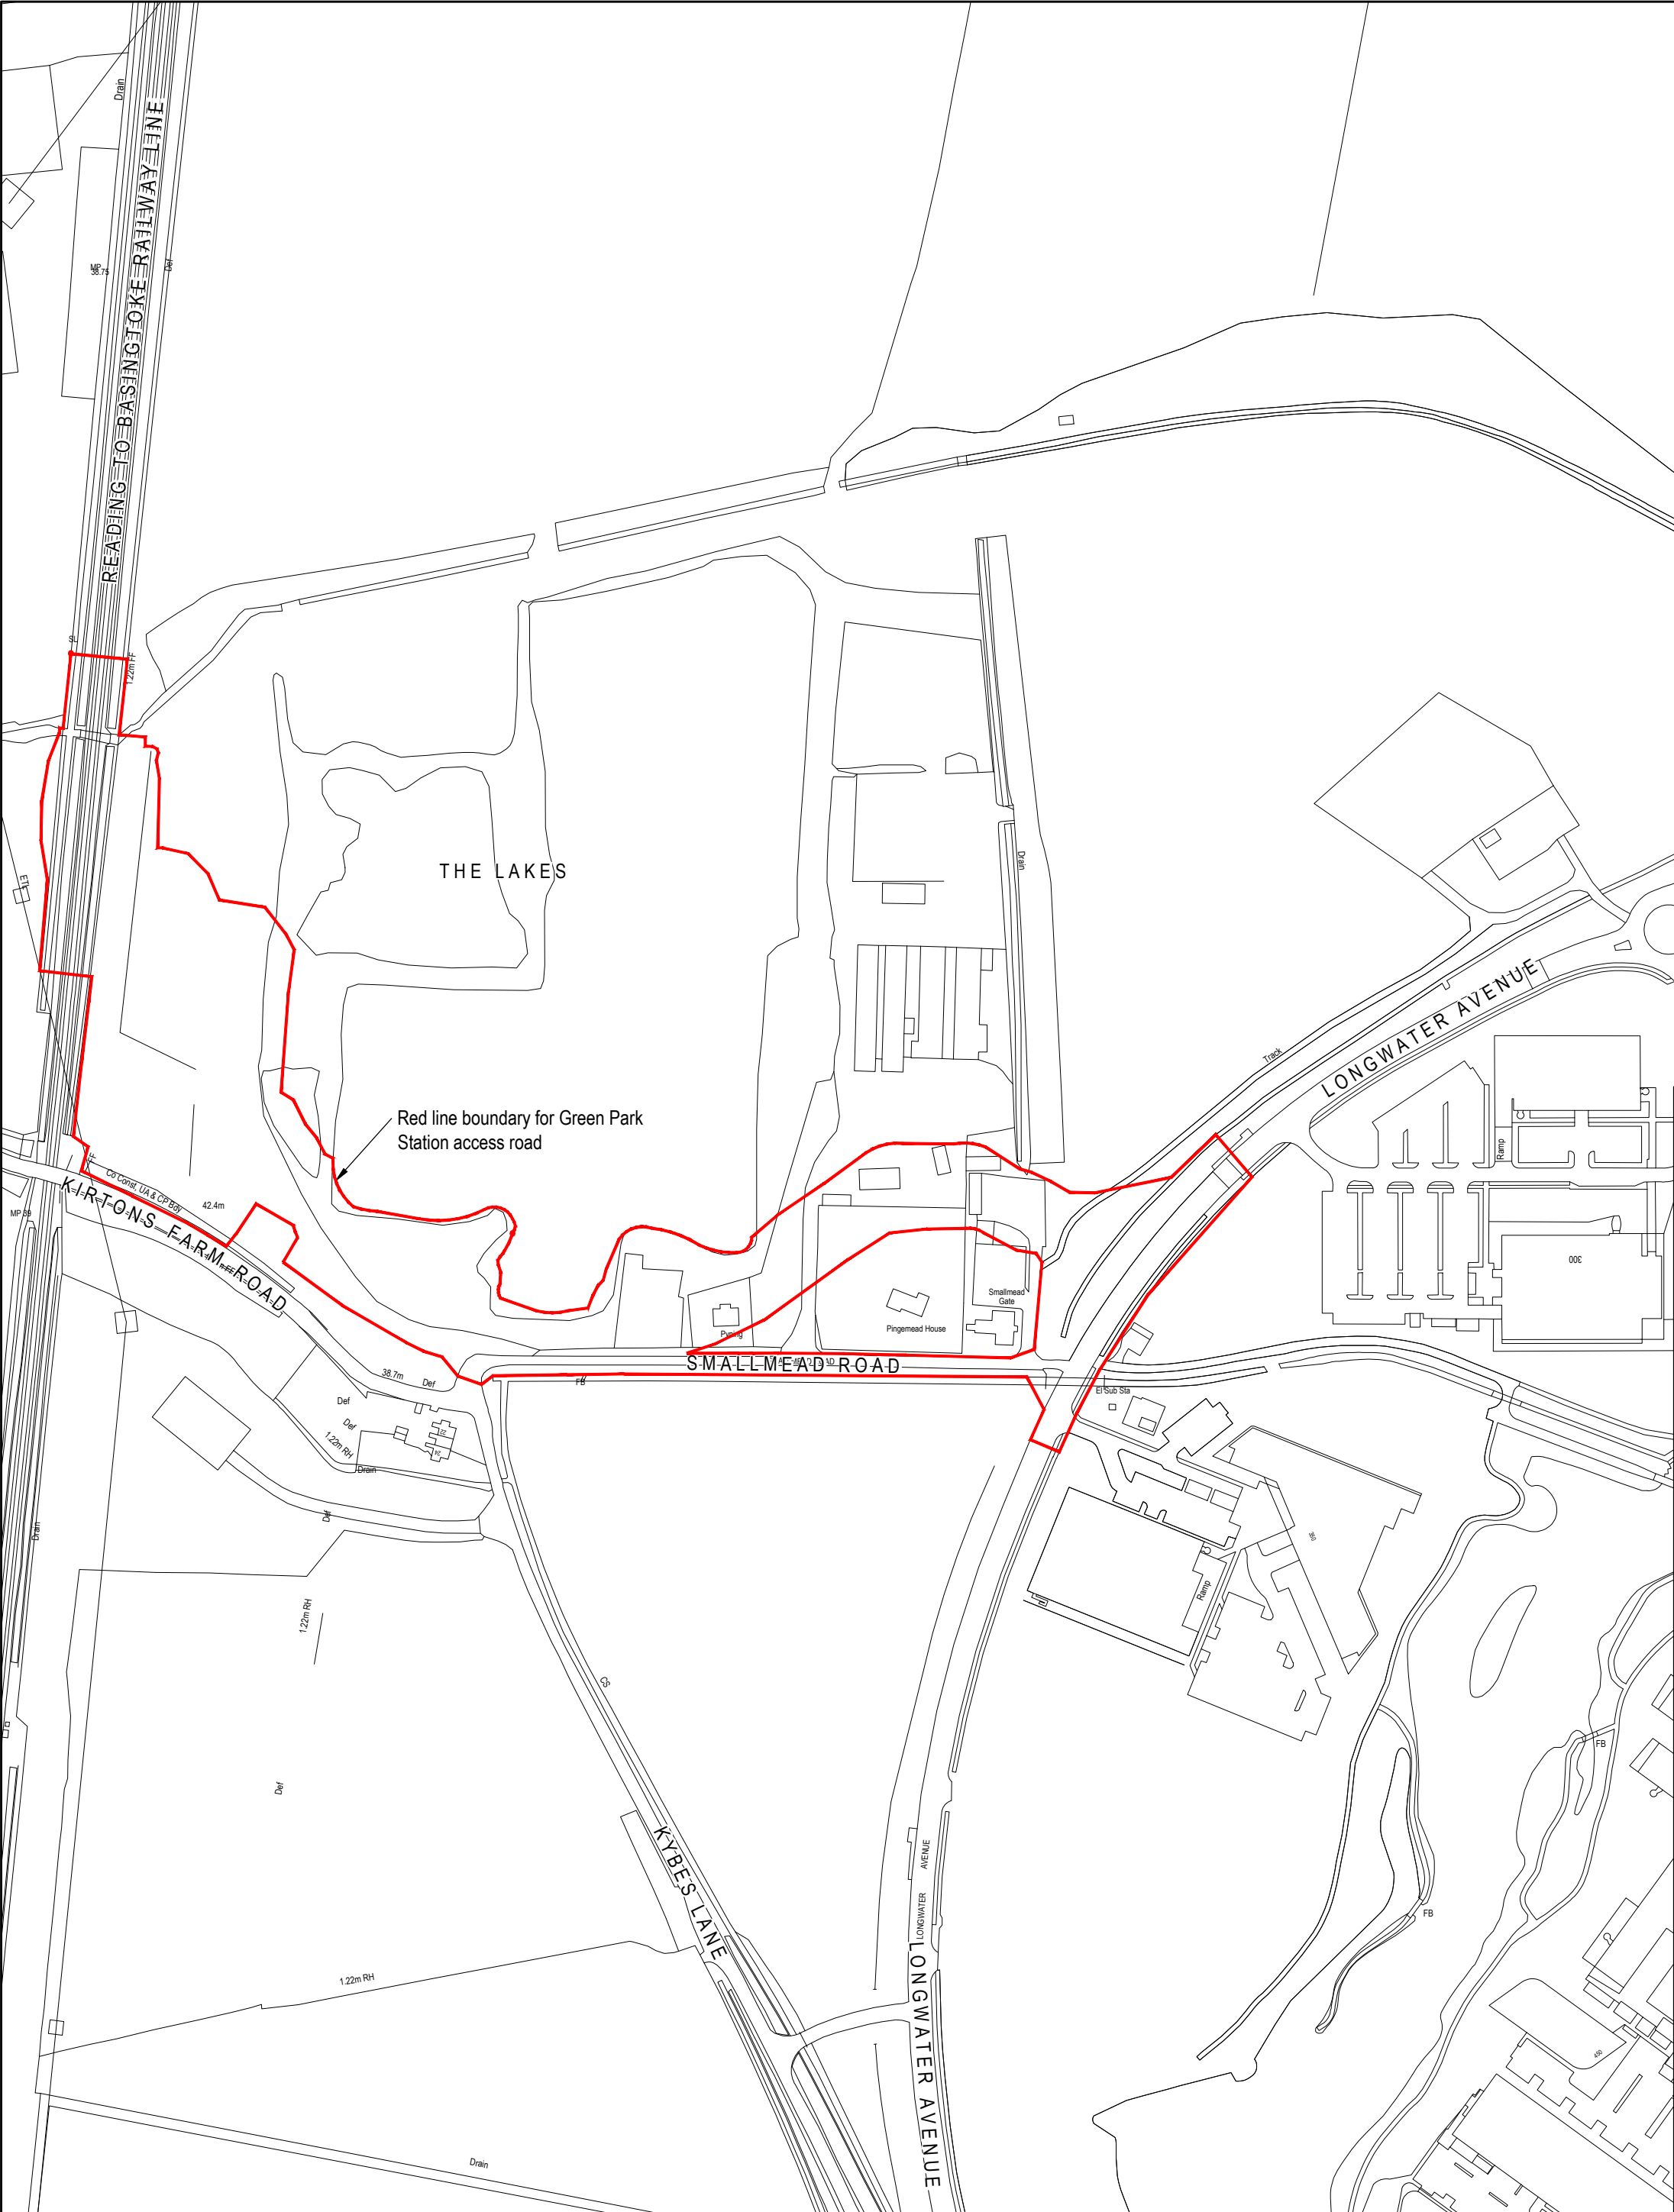

RED LINE BOUNDARY PLAN

1:2500

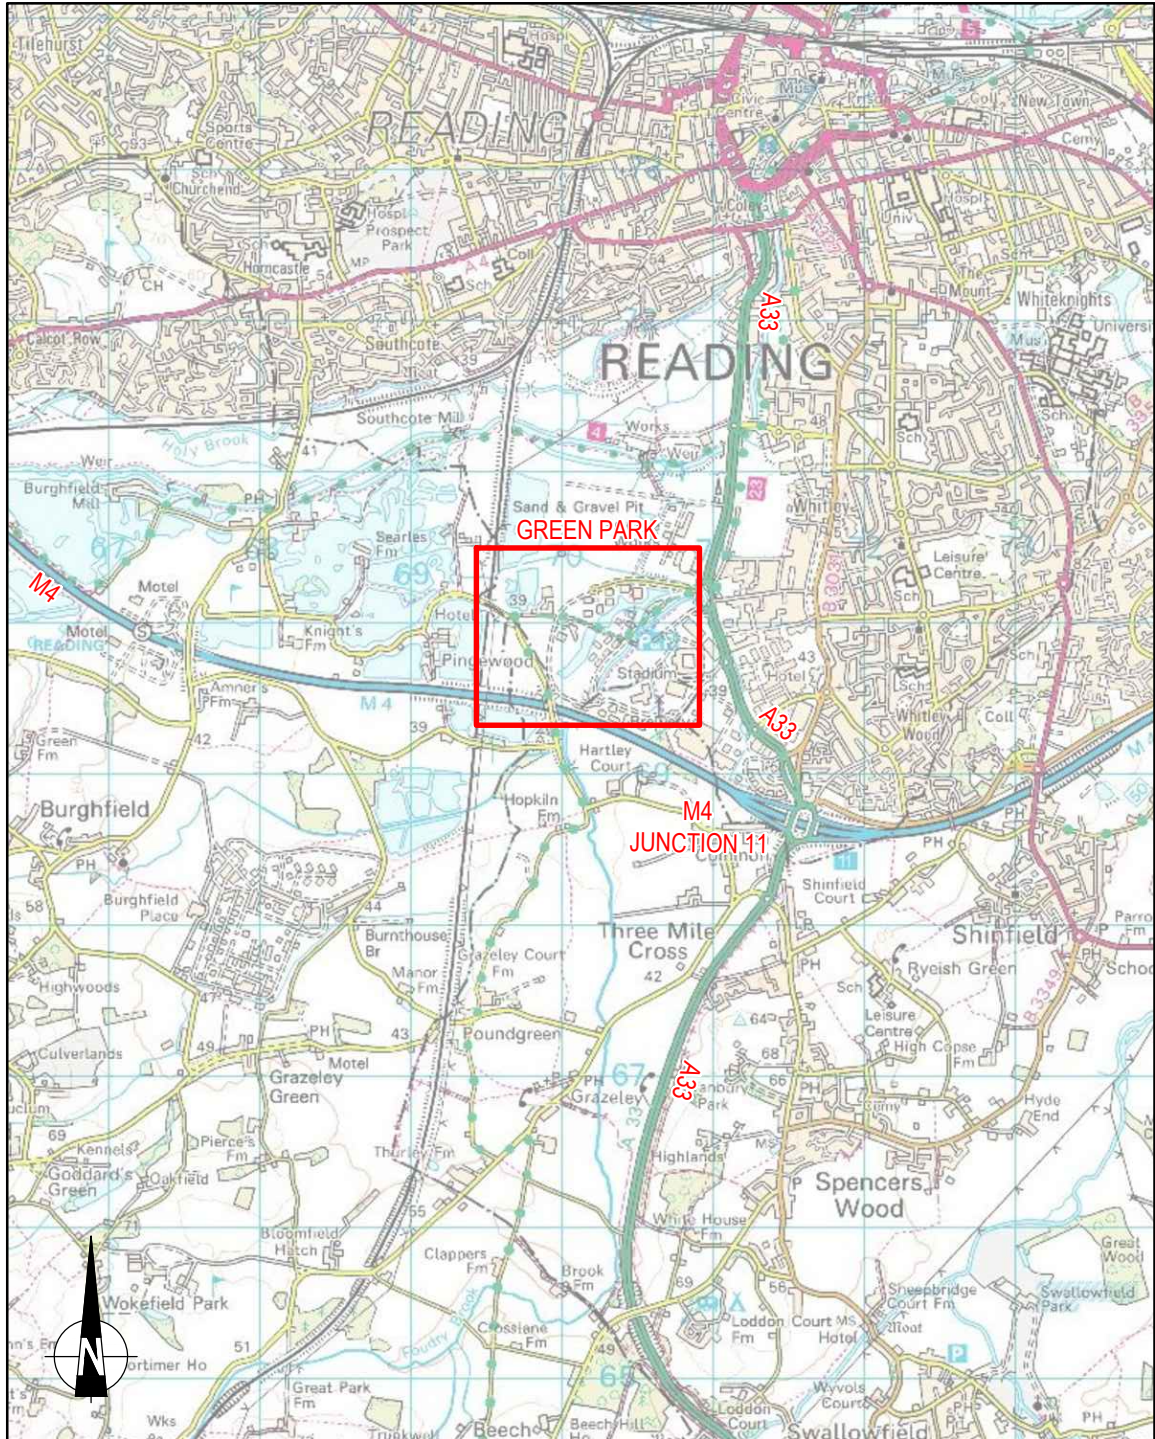


LOCATION PLAN

1:50000

Reproduced from/based upon Ordnance Survey material with the permission of Ordnance Survey © on behalf of The Controller of Her Majesty's Stationery Office. © Crown Copyright. Unauthorised reproduction infringes Crown Copyright and may lead to prosecution or civil proceedings. Licence No. 100019672 Year of Publication 2012 Owner/Purchaser of Mapping Reading Borough Council

user name: richard.mallott

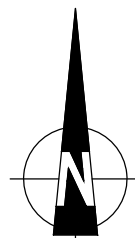

|      |                                       |       |          |      |
|------|---------------------------------------|-------|----------|------|
|      |                                       |       |          |      |
| A    | Planning Application boundary revised | REM   | 03.12.14 | JJ   |
| Mark | Revision                              | Drawn | Date     | Chkd |

SCALING NOTE: Do not scale from this drawing. If in doubt, ask.  
UTILITIES NOTE: The position of any existing public or private sewers, utility services, plant or apparatus shown on this drawing is believed to be correct, but no warranty to this is expressed or implied. Other such plant or apparatus may also be present but not shown. The Contractor is therefore advised to undertake his own investigation where the presence of any existing sewers, services, plant or apparatus may affect his operations.

Drawing Issue Status  
**FOR PLANNING**

## GREEN PARK STATION PROPOSED INTERCHANGE LOCATION PLAN & EXISTING SITE LAYOUT



|                   |            |
|-------------------|------------|
| Date of 1st Issue | Drawn by   |
| 30.10.2014        | REM        |
| A2 Scale          | Checked by |
| AS SHOWN          | JP         |

|                |          |
|----------------|----------|
| Drawing Number | Revision |
| 28791/002/100  | A        |



Offices throughout  
the UK and Europe  
**www.peterbrett.com**  
© Peter Brett Associates LLP  
READING  
Tel: 0118 950 0761