


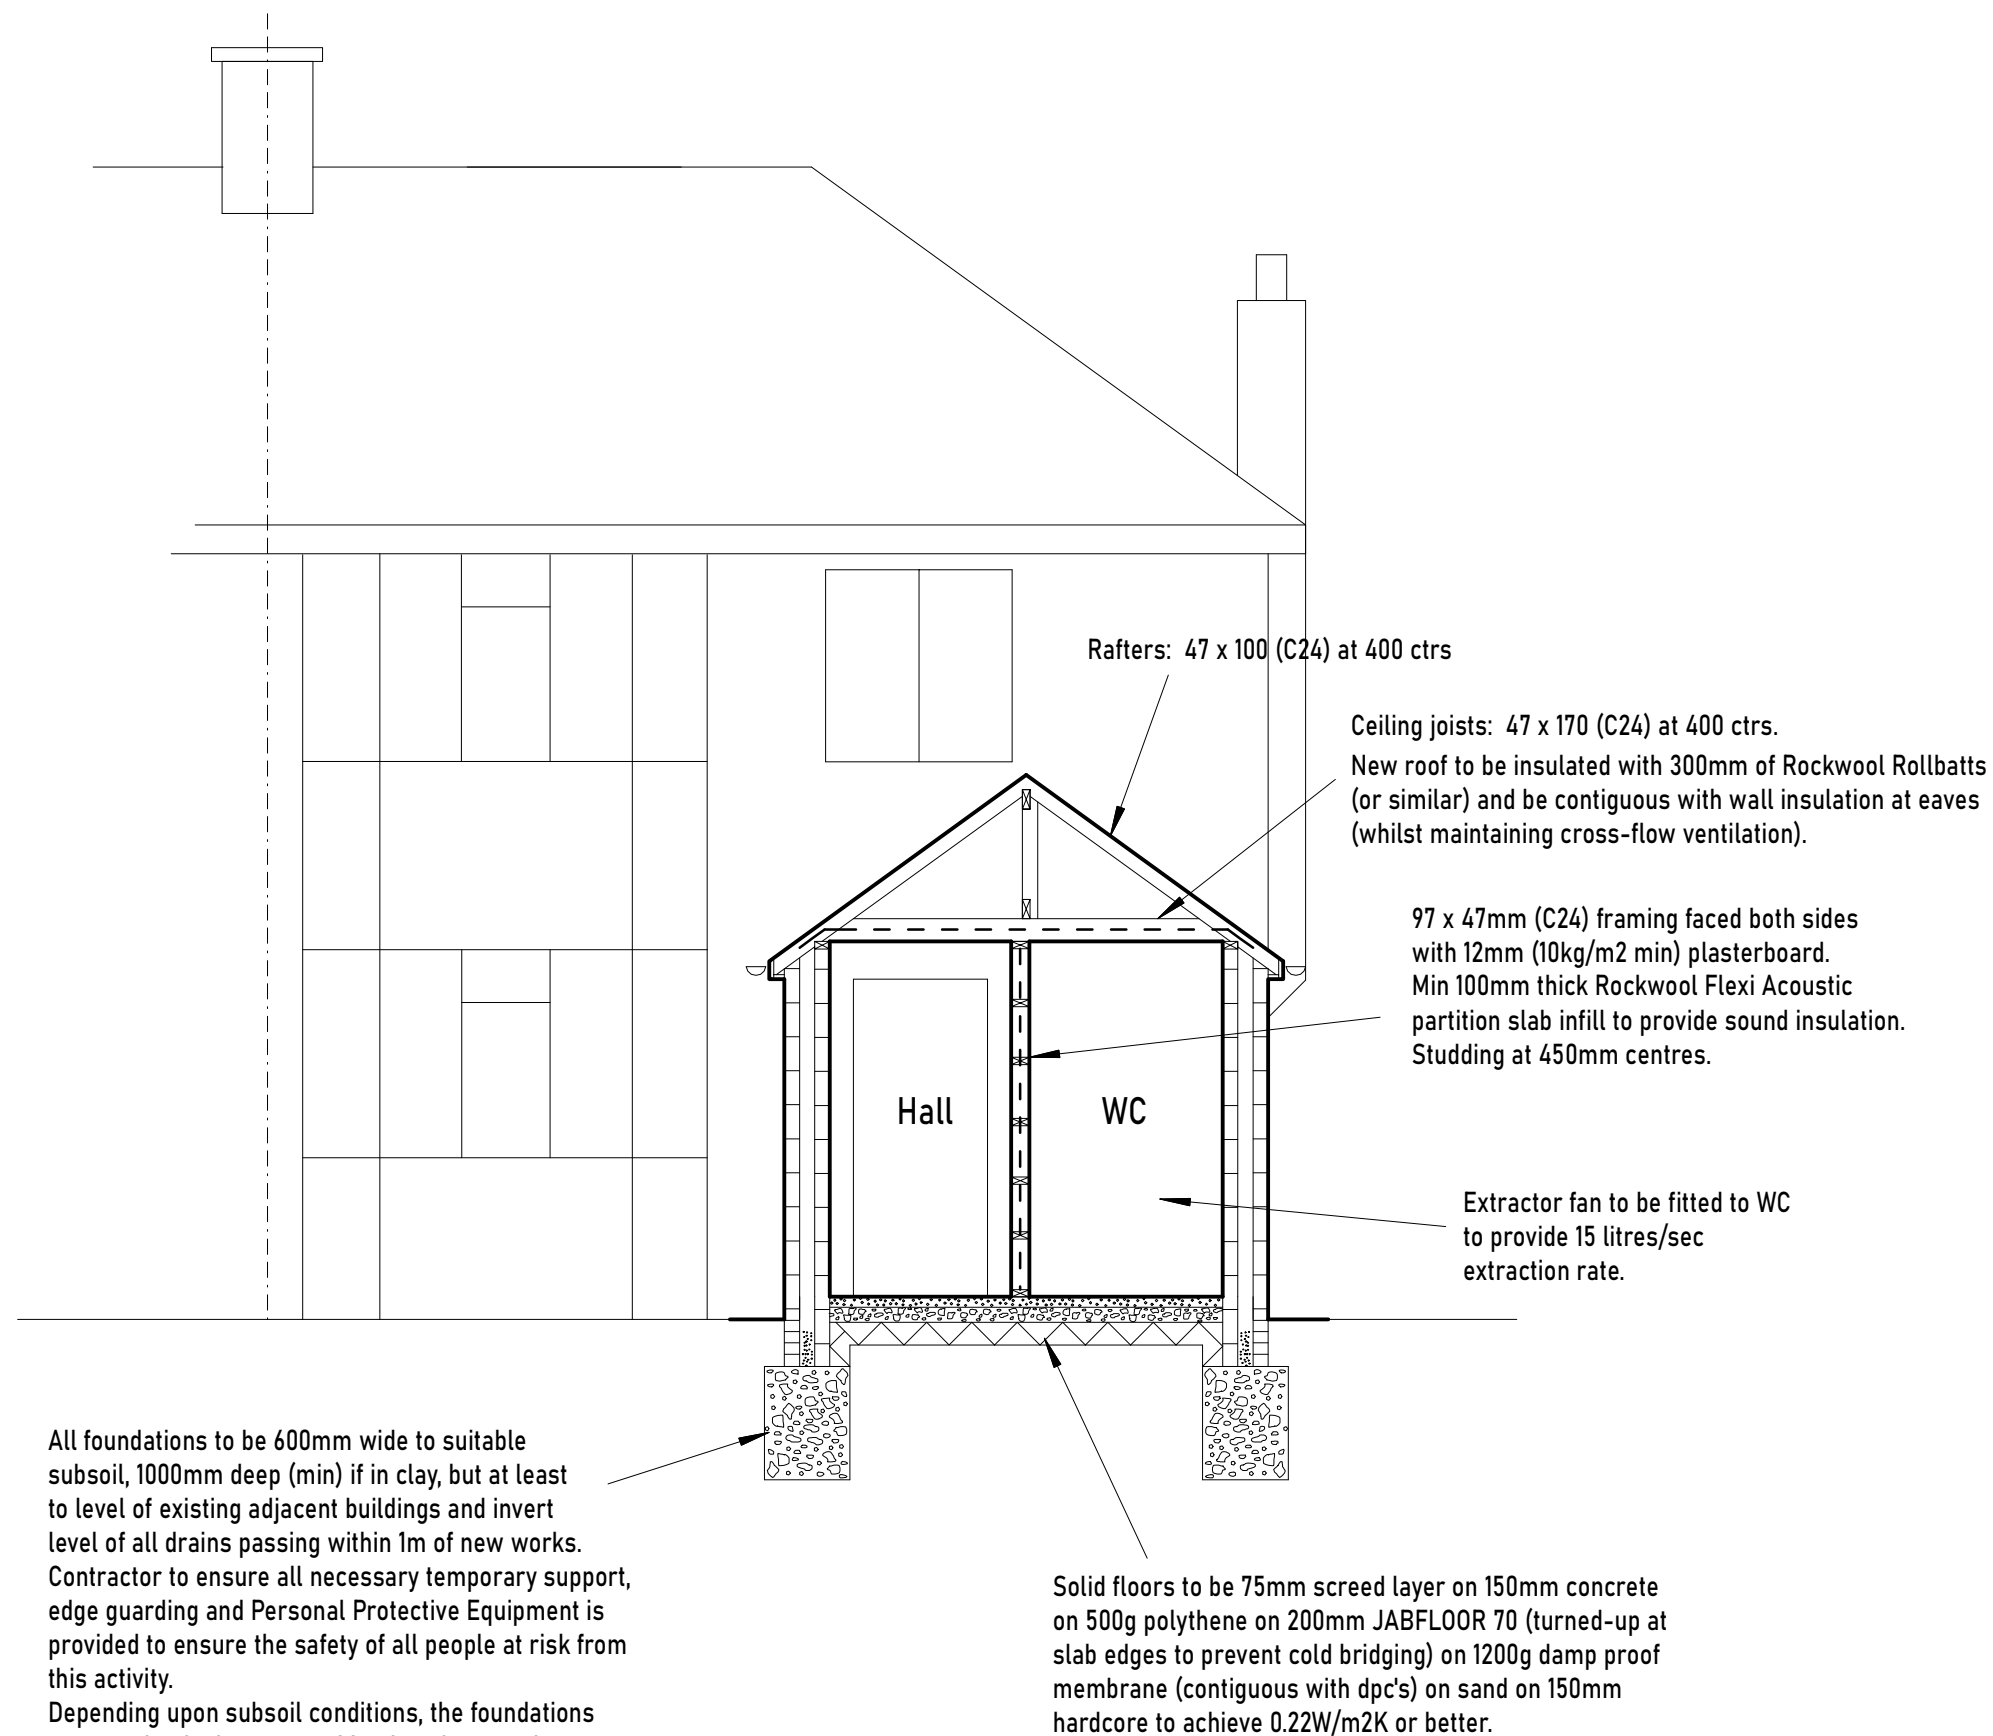

All electrical works required to meet the requirements of Part P (Electrical Safety) must be designed, installed, inspected and tested by a person competent to do so. Prior to completion, the Council should be satisfied that Part P has been complied with. This may require an appropriate BS 7671 electrical installation certificate to be issued for the work by a person competent to do so.

GAS SAFE registered person to carry out any work relating to repositioning of existing boiler if required.

New radiators to be fitted with thermostatic valves

If installation of a new boiler is necessary, a commissioning certificate is required, issued by a person competent to do so.

New areas of construction are to be constructed with no significant thermal bridges or gaps in the insulation layer(s) e.g. at joints between floor joists & walls and around window and door openings (in accordance with "Limiting thermal bridging and air leakage: Robust construction details for dwellings and similar buildings 2002"). The contractor to provide a suitable report, if required, by the Local Authority, to confirm that the work has been carried out in accordance with these details.

Title:	 STEPHEN BIDDLE BSc CEng FICE Email: stephen@sbiddle.co.uk Mob: 07864 122 313 Web: www.sbiddle.co.uk		
	PROPOSED SECTION B-B		
Drwg No:	HARRIS-0422-06		Scale: (A3) 1:50
			Rev: