



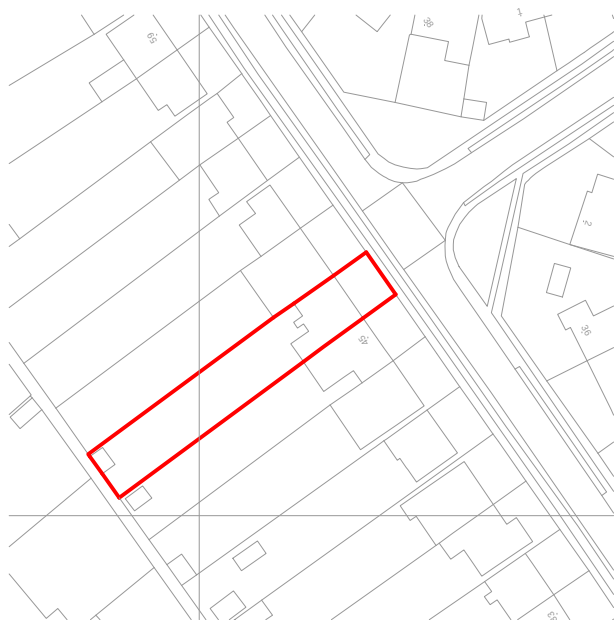

SCALE 1:1250

SCALE 1:500

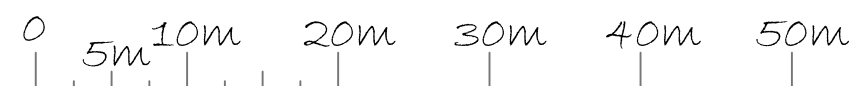

|                                                  |                                              |                                  |                                                                            |                                                 |                         |           |
|--------------------------------------------------|----------------------------------------------|----------------------------------|----------------------------------------------------------------------------|-------------------------------------------------|-------------------------|-----------|
| PROJECT: 47 WOODCOTE WAY<br>CAVERSHAM<br>RG4 7HJ | DRAWING TITLE<br>BLOCK AND LOCATION<br>PLANS | CREATIVE DESIGN<br>AND STRUCTURE | NEWTOWN HOUSE NEWTOWN ROAD<br>HENLEY-ON-THAMES RG9 1HQ<br>Tel 01491 411922 | DRAWN BY:<br>SCALE: AS STATED<br>DATE: OCT 2020 | DRAWING NO.<br>10520-08 | REV.<br>A |
|--------------------------------------------------|----------------------------------------------|----------------------------------|----------------------------------------------------------------------------|-------------------------------------------------|-------------------------|-----------|