
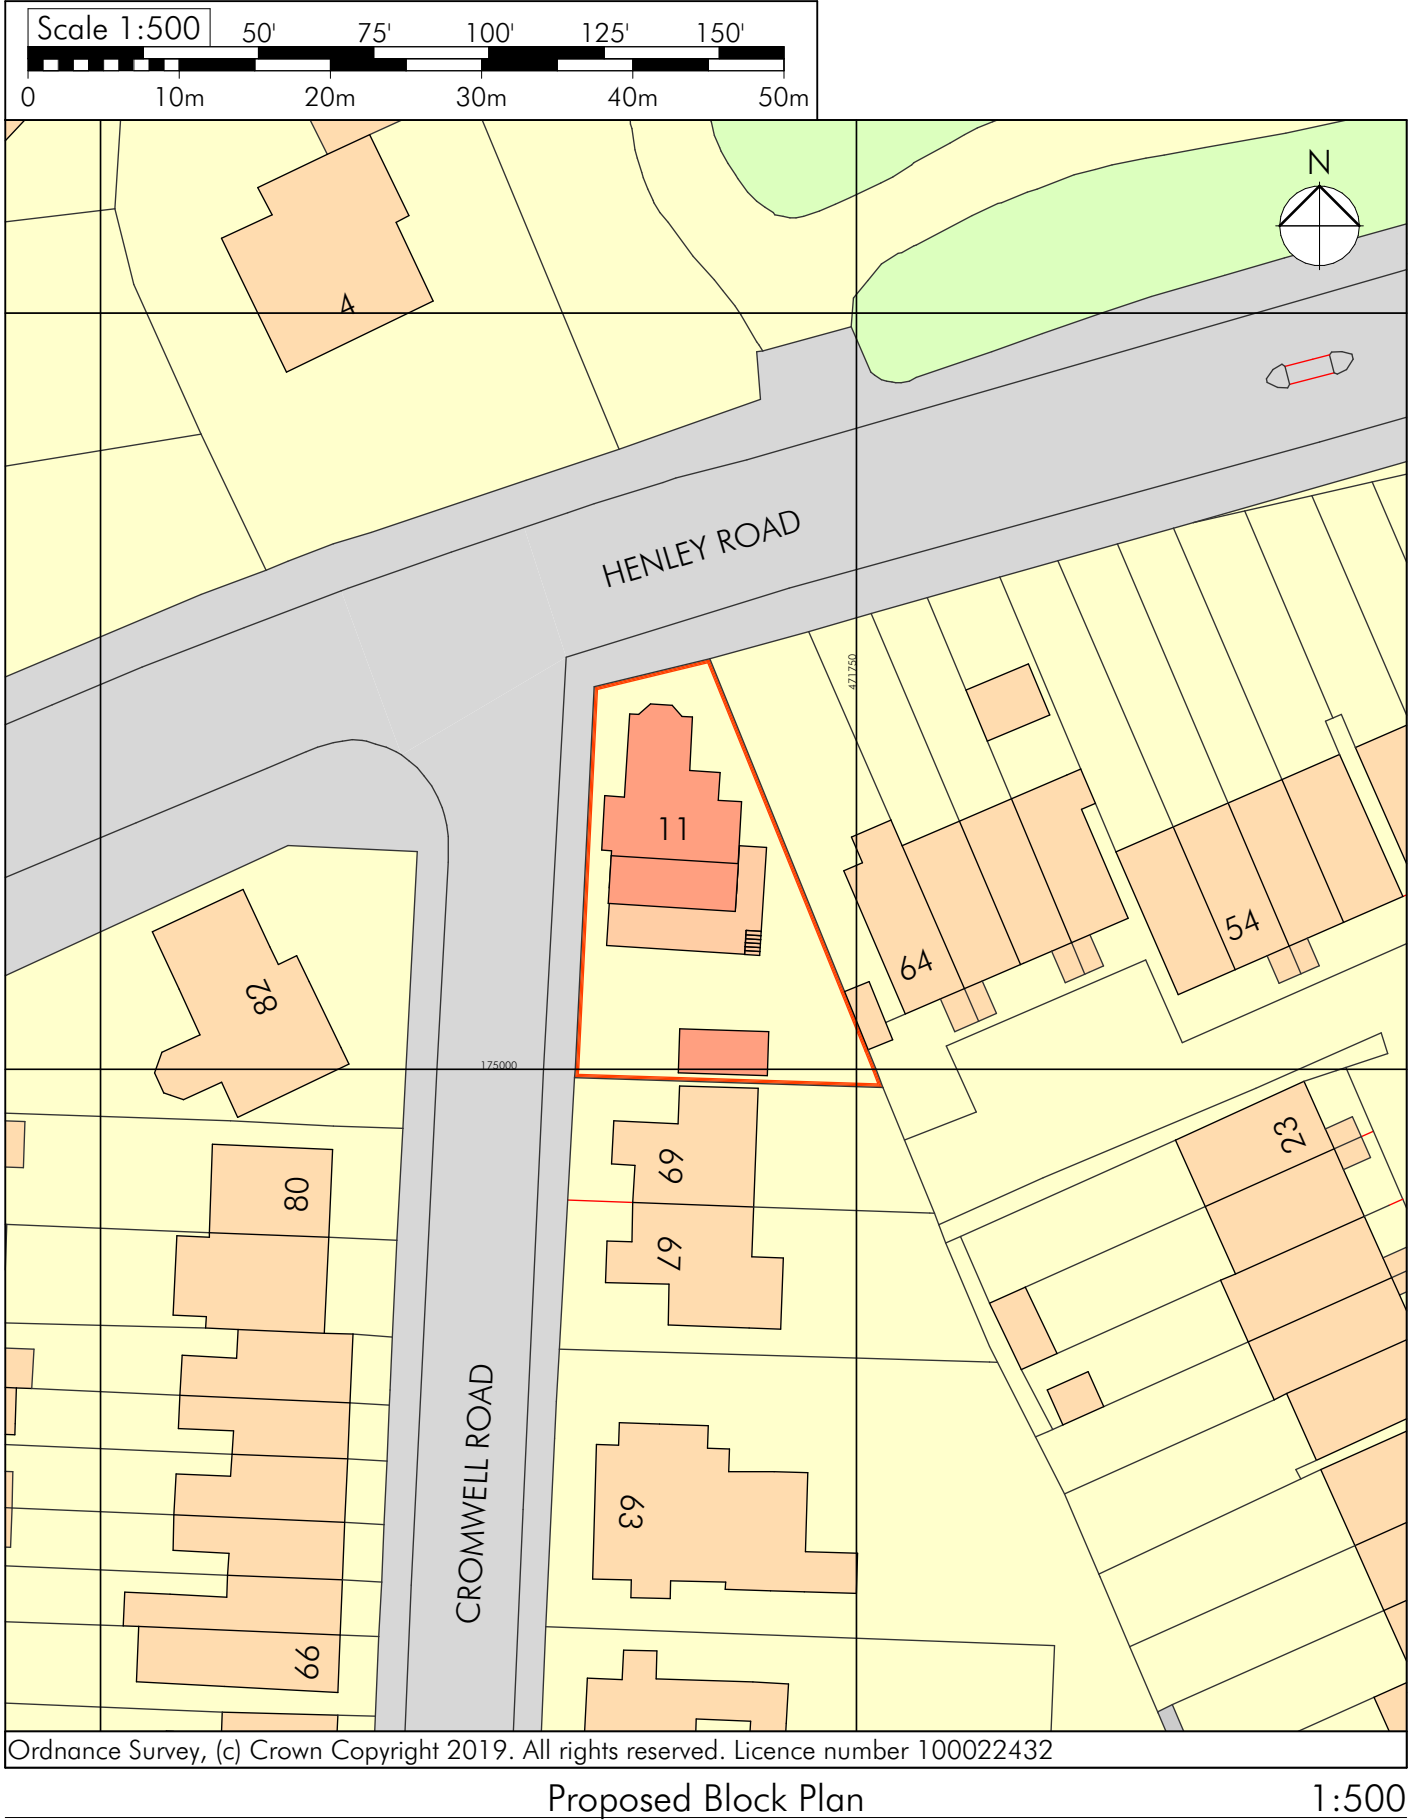


Do not scale from this drawing - All dimensions are to be checked on site and any discrepancies to be reported to the architect before construction commences.
If in doubt ask. © This design remains the property of Brook Morton Architecture and may not be copied without written authorisation.

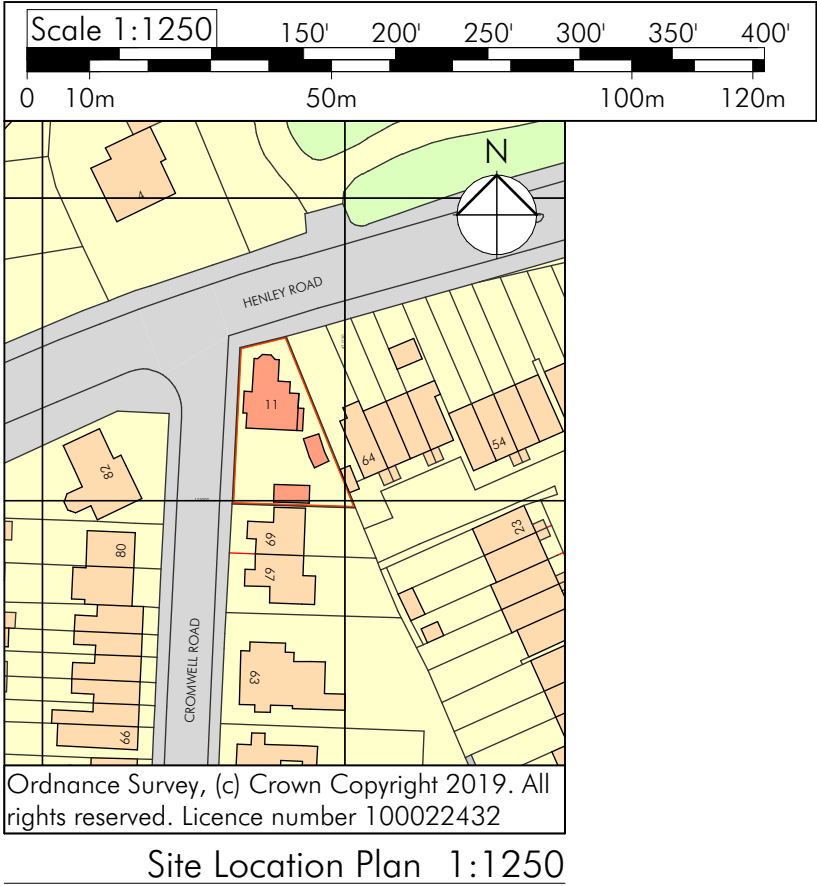

	29b Stoney Lane Winchester SO22 6DP M : 07881 911806 nicholas@brookmorton.com www.brookmorton.com		Client	Geoff and Annabel Burkimsher	Initial issue	24 th March 2022
			Project	11 Henley Road, Caversham RG4 6DS	Scales	1:1250, 1:500 at A3
			Site location and block plans		Drawing No.	BMA286/PL01A
				SK/PL/BR/CON		