




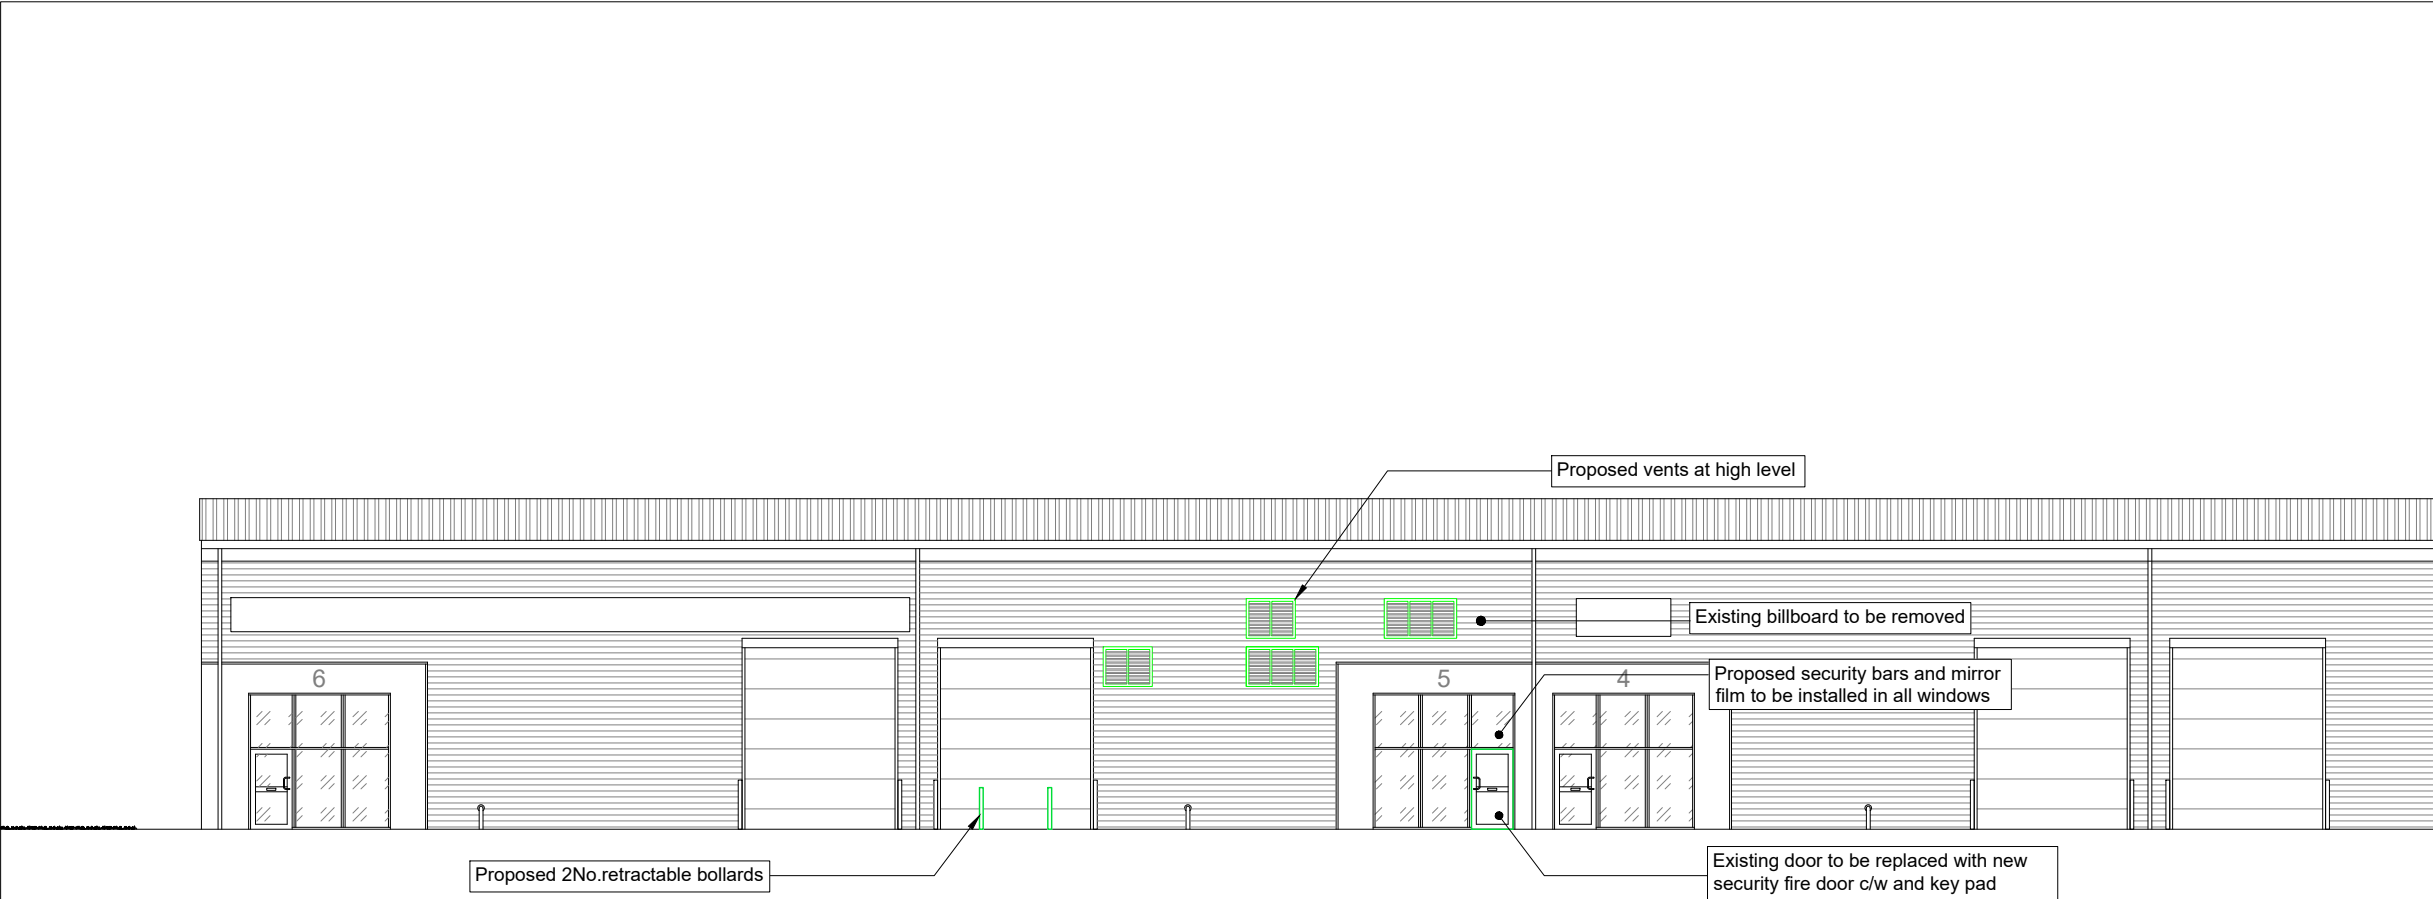

Proposed North-East Site Elevation
(Scale 1:200)

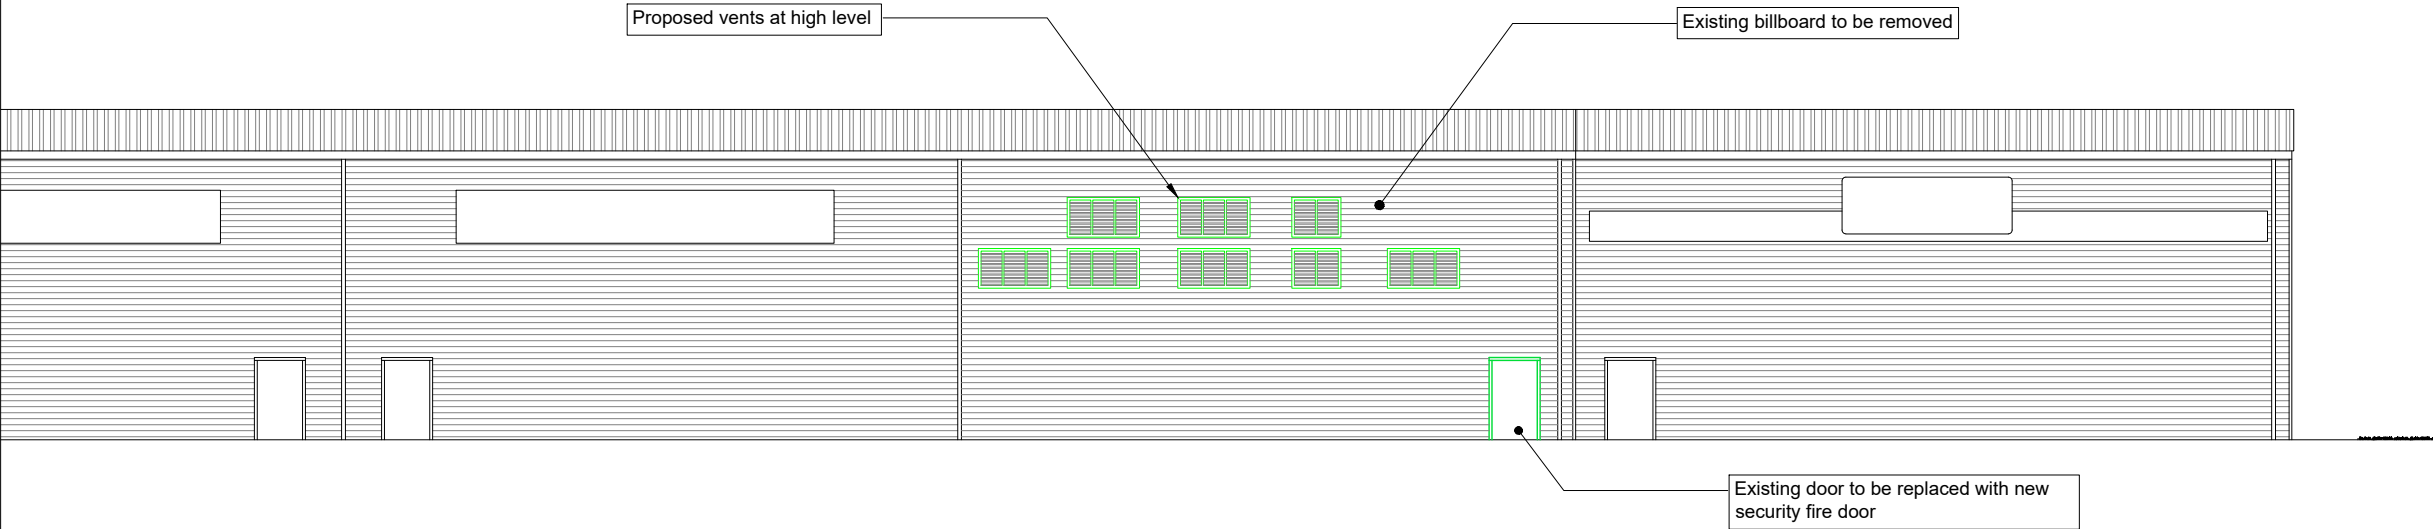

Proposed South-West Site Elevation
(Scale 1:200)

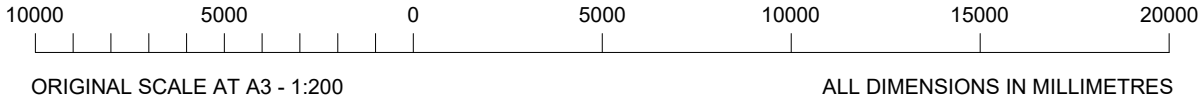

ORIGINAL DRAWING SIZE A3

P1808-176

NOTES

1. This drawing to be read in conjunction with drawing series 001-005.

2. All dimensions are in mm unless otherwise noted.

3. Responsibility is not accepted for errors made by others in scaling from this drawing. All construction information should be taken from figured dimensions only.

B	VENTS AMENDED	01.04.21	ZS
A	FIRST ISSUE	29.03.21	VV
REV	DESCRIPTION OF REVISION	DATE	BY



Euro-Tel
Design

2 Charnwood House, Marsh Road, Bristol BS3 2NA
tel :0117 966 5526 web: euro-teldesign.com

CityFibre

15 Bedford Street, London WC2E 9HE t: 0203 5100 602 www.cityfibre.com

Drawing Title

PROPOSED SITE ELEVATIONS

Site Location

UNIT 5 AT TRADE CITY
SENTINEL END
READING
RG2 0TA

Drawn by VV	Checked by SB	Approved by JR
Date Drawn 29.03.21	Date Checked 29.03.21	Date Approved 29.03.21
Site Region -	Drawing Number P1808-176-PL-005-B	