


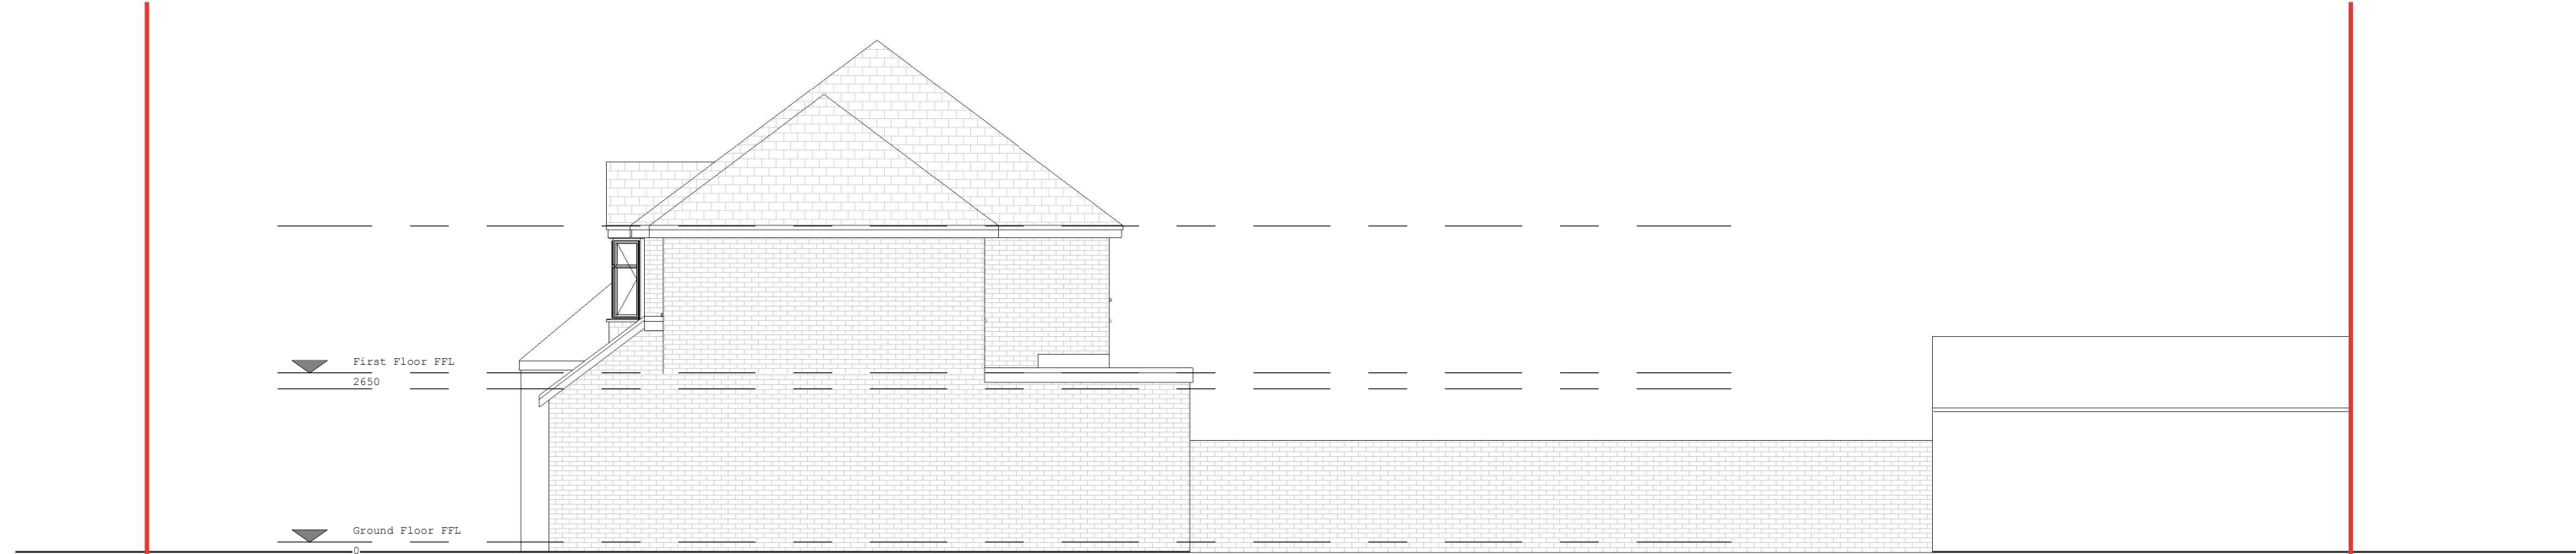

Proposed East Side Elevation



Proposed West Side Elevation



Collaborating with:
Paul & Julia Hamilton

Job: Drawing: Revision:
781 05-02

Project:
**2 Polsted Road
Tilehurst, RG31 6HR**
Drawing:
Proposed Side Elevations

Date: Status:
Dec 21 Planning
Drawn By: Checked By:
VK SH



Colony Architects Ltd.
The Wine Store, Brewery
Court, Theale, Reading, RG7 5AJ
+44 (0)118 380 0328
hello@colonyarchitects.com
colonyarchitects.com