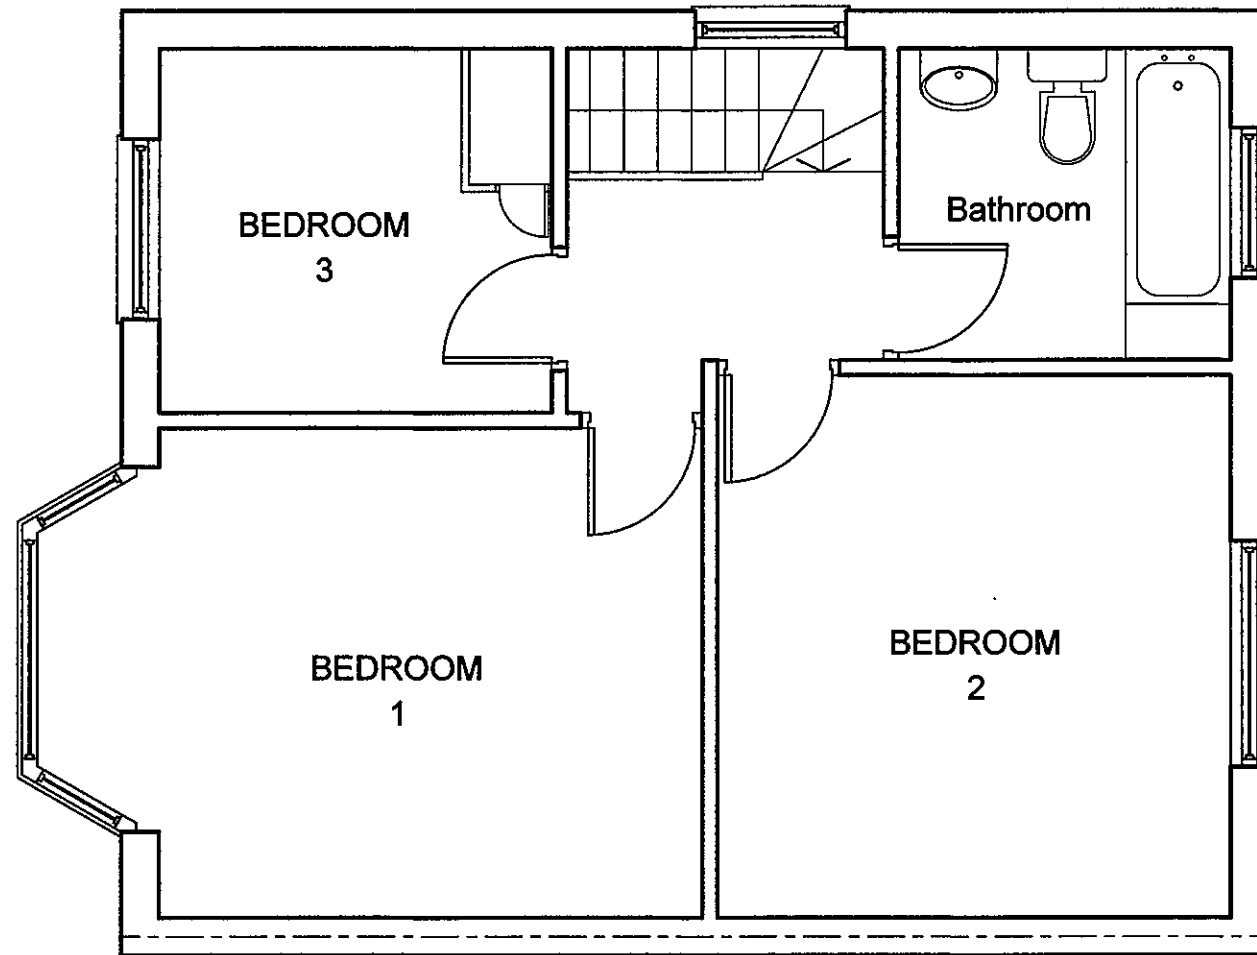


SCALE BAR

NOTES:
ALL DIMENSIONS MUST BE CHECKED ON SITE
AND NOT SCALED FROM THIS DRAWING AND ANY
DISCREPANCY VERIFIED

A		
REV.	DATE	DESCRIPTION

COPYRIGHT:

R.P.ARCHITECTURAL SERVICES
39A,NORWICH ROAD
NORTHWOOD
MIDDLESEX
HA6 1ND

Tel:07753 659794

CLIENT:

JOB TITLE:

78 BURGHFIELD ROAD
READING
RG30 3LP

DRAWING TITLE

EXISTING FIRST FLOOR

SCALE: 1:50

DATE:FEB/2022	DRAWN: RPA
---------------	------------

DRAWING. NO.	REV.
RPA/78/BFR/101	