






FRONT ELEVATION (west)

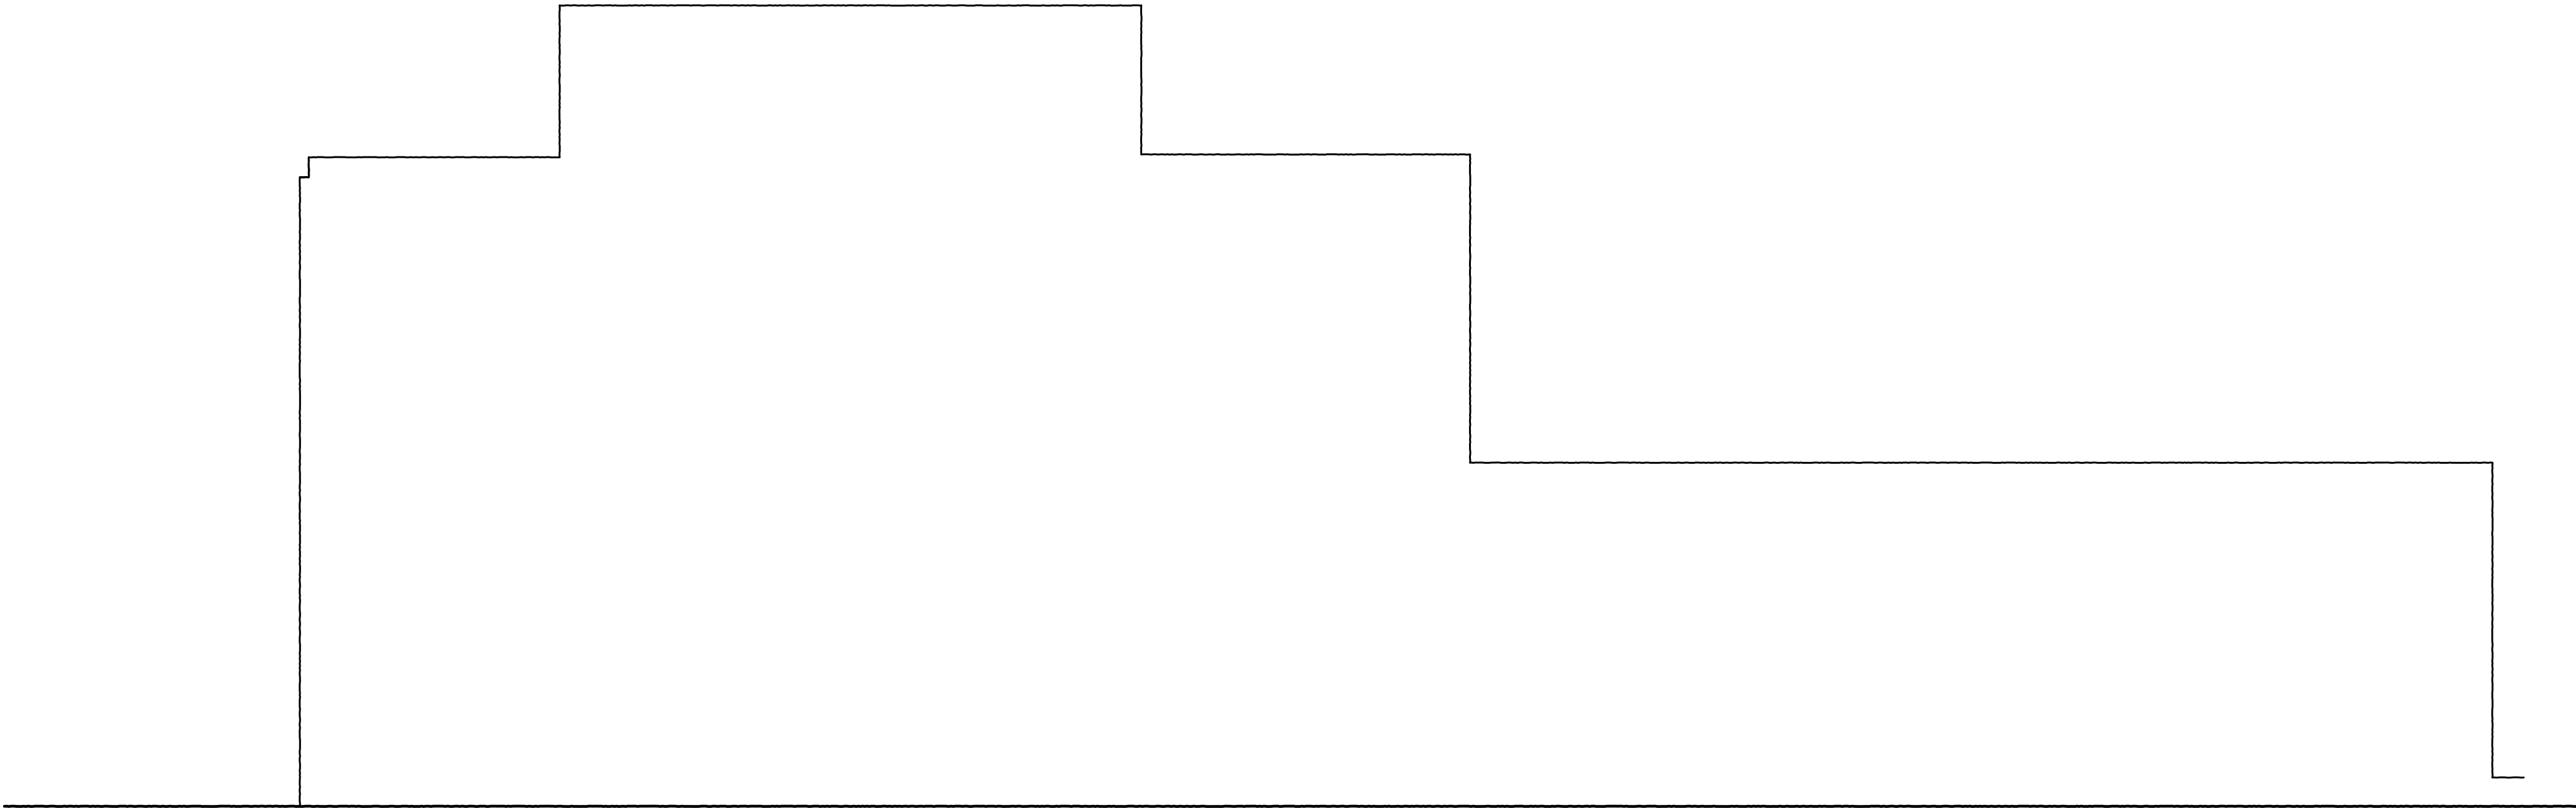

SIDE ELEVATION (south)

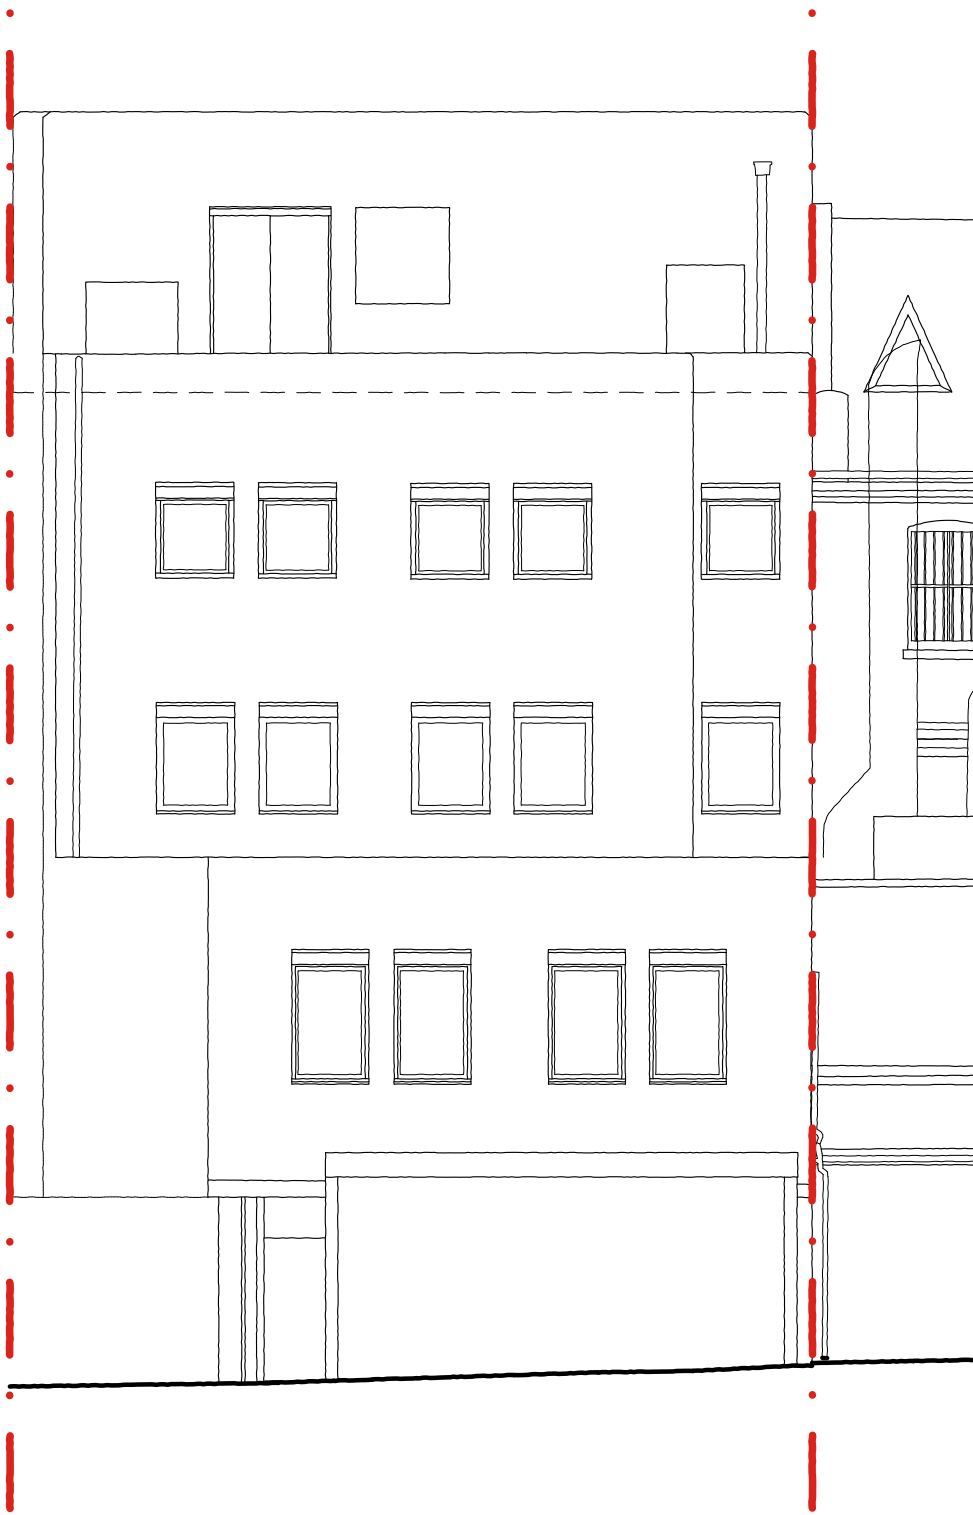

REAR ELEVATION (east)

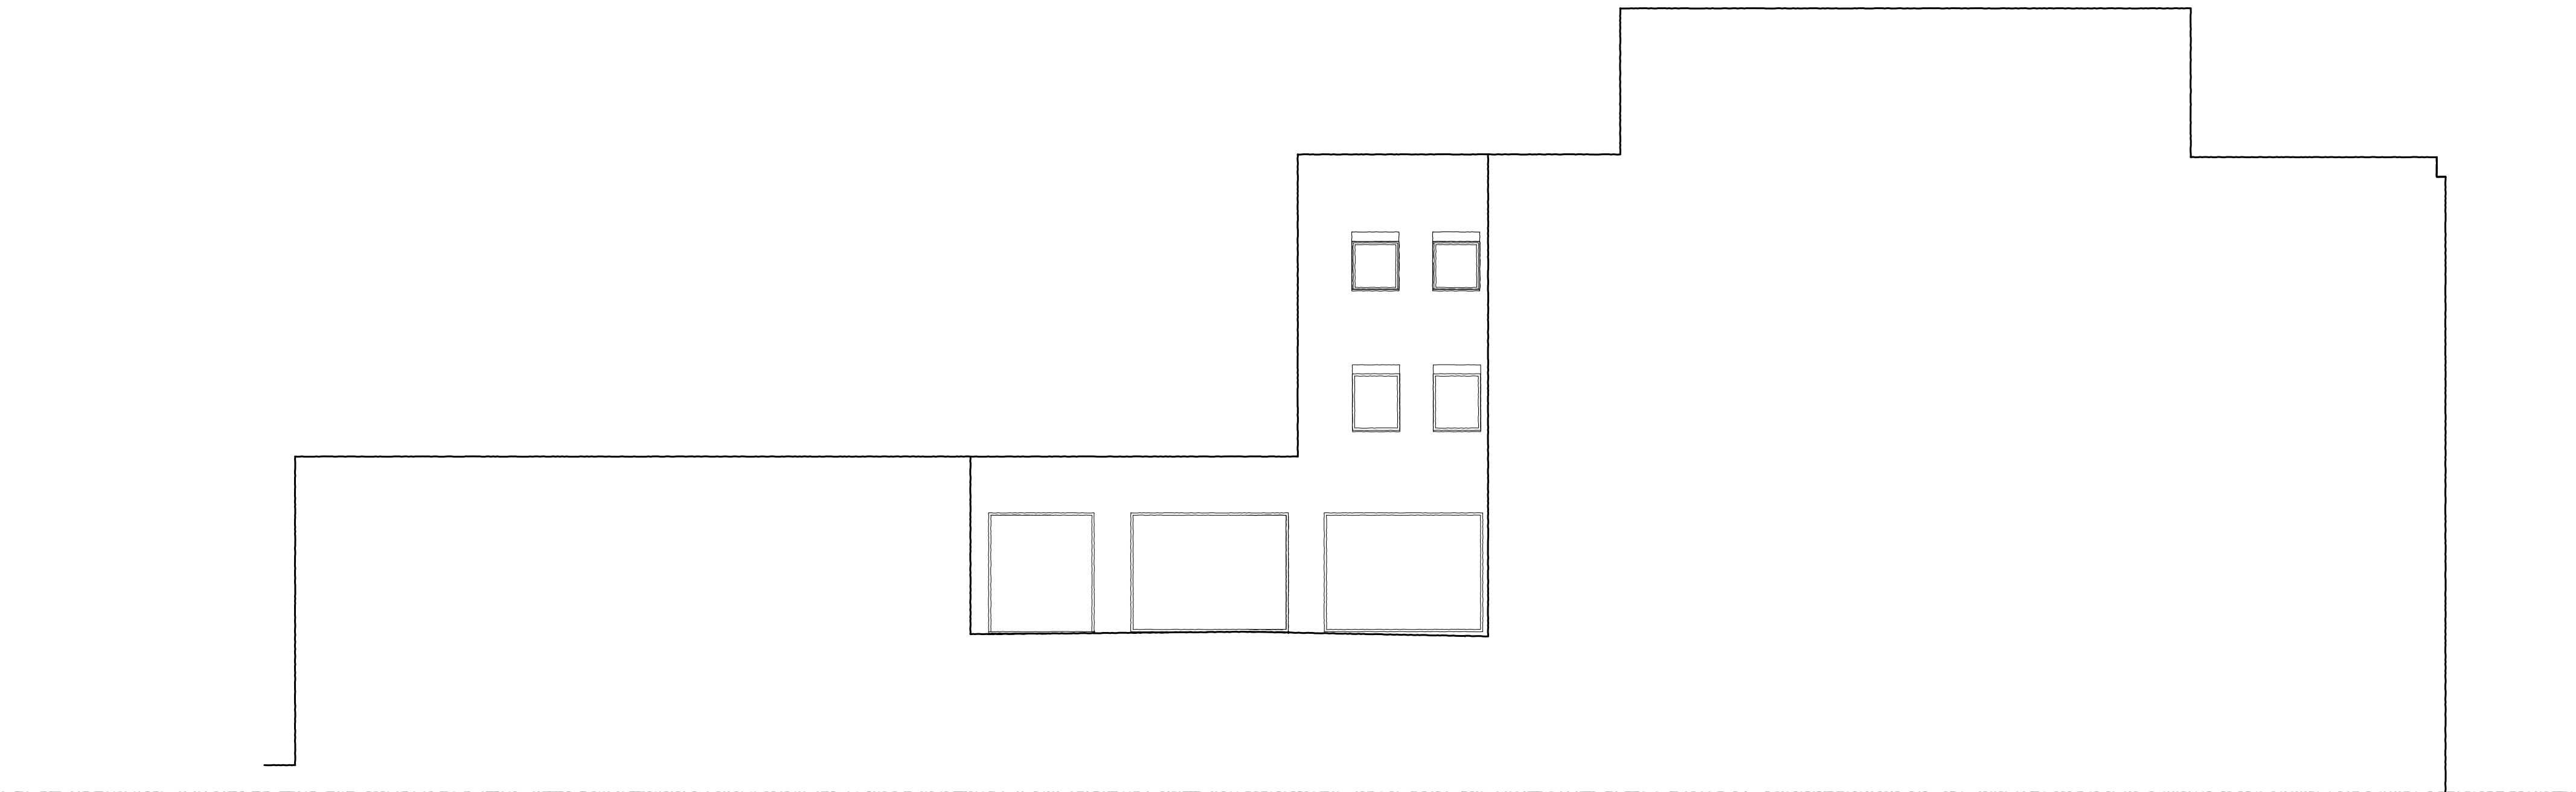

SIDE ELEVATION (north)