This drawing is copyright and may not be reproduced in whole or part without written authority.
The Harris Group Ltd does not accept liability for any deviation to our drawings or specification.

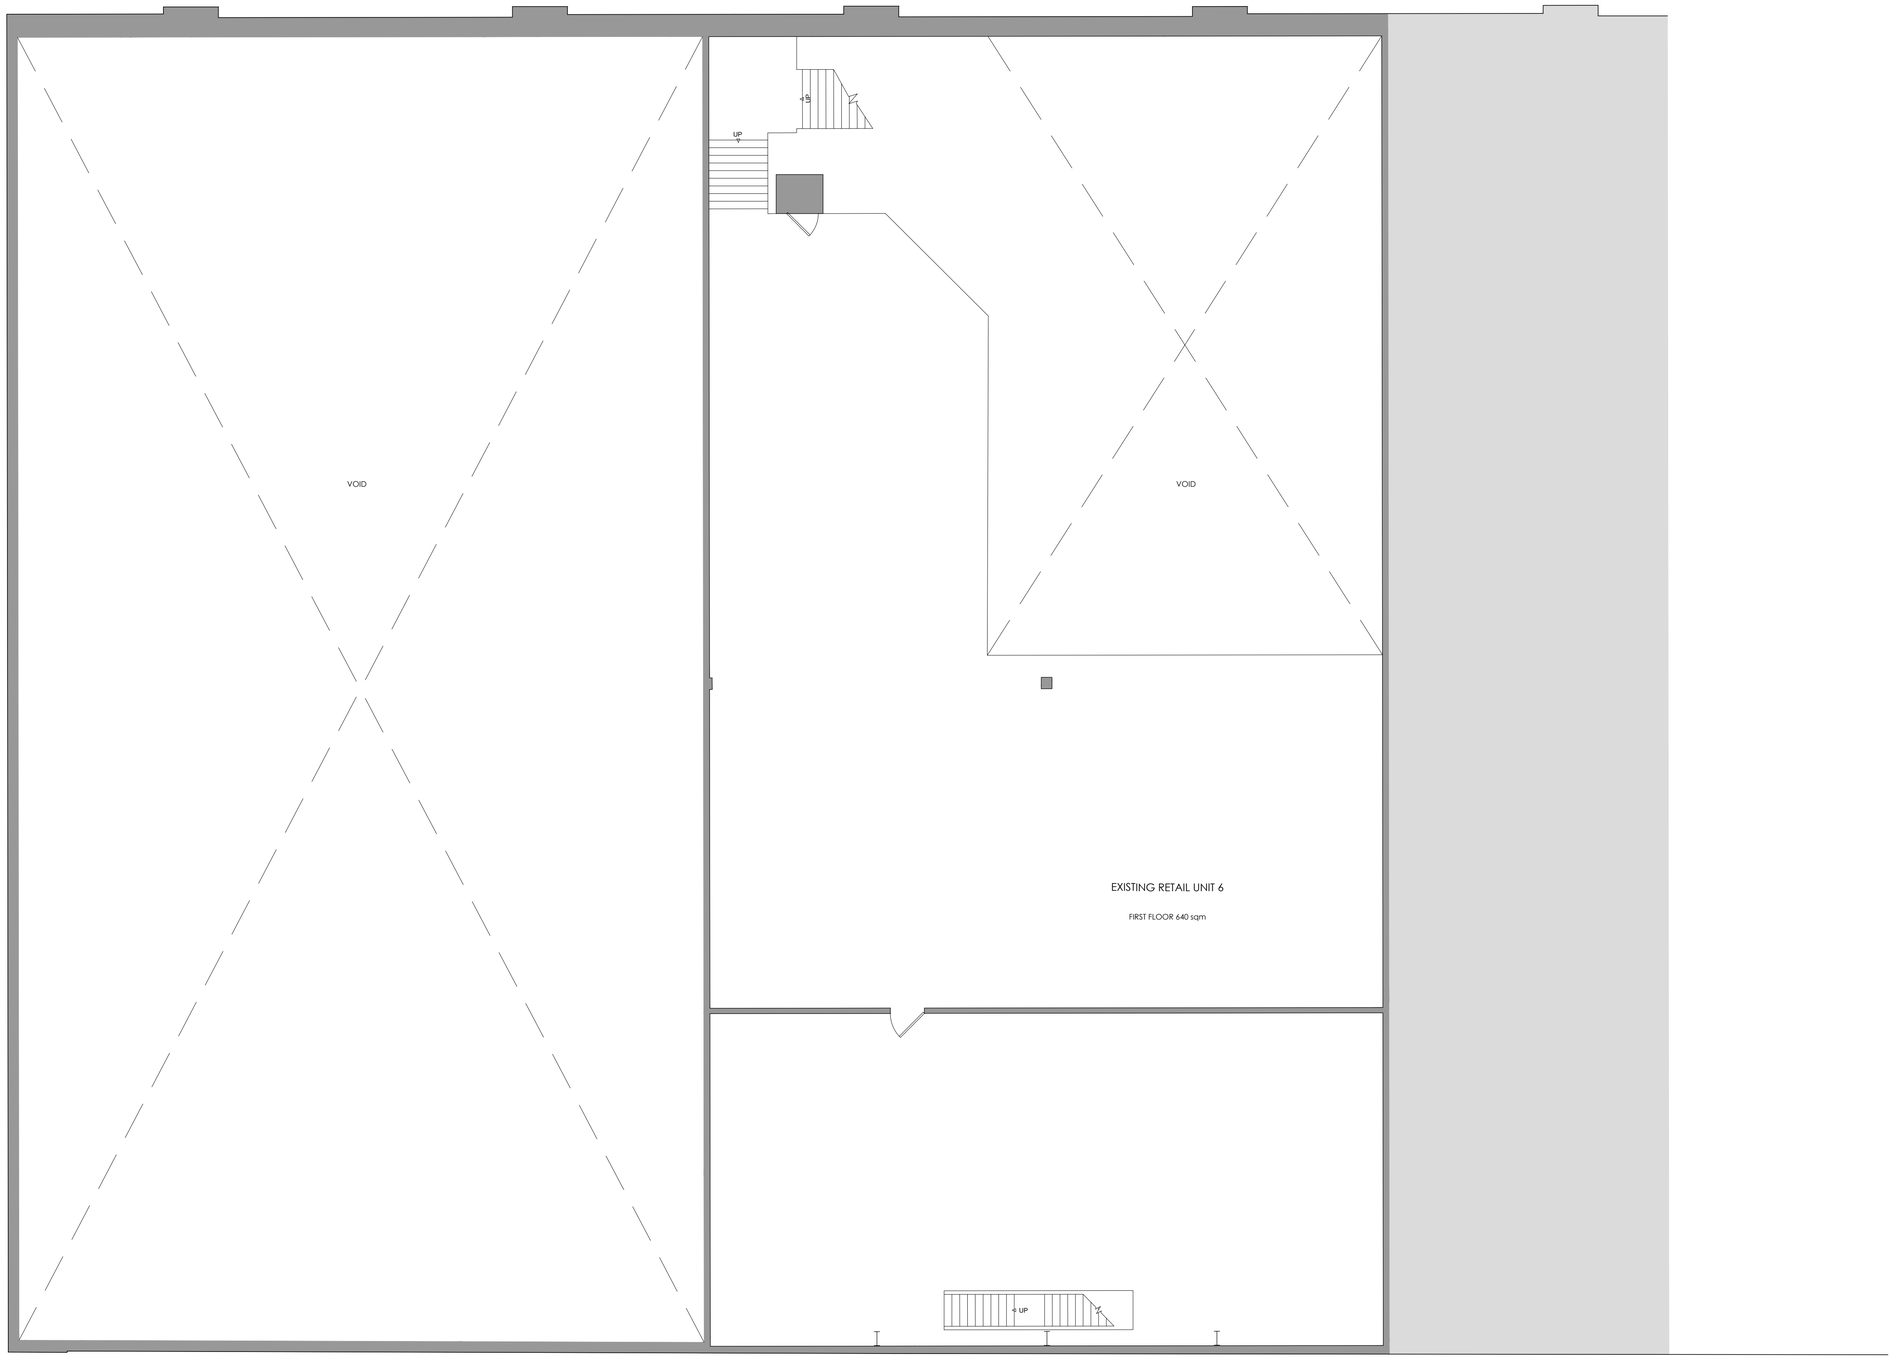

EXISTING AREAS	UNIT 2	UNIT 6
GEA	996 sqm	1,625 sqm
GIA	936 sqm	1,556 sqm

01 EXISTING FIRST FLOOR PLAN
1:100

0m 2m 4m 6m 8m

CAD file reference 15044-1/17.0/100

Rev	Date	Description	Rev By	Chk'd By
-	dd-mm-yy	-------	---	---

Project Title	PROPOSED DEVELOPMENT UNIT 2 & UNIT 6, READING RETAIL PARK 709-731 OXFORD ROAD READING RG30 1PR
Client	COLUMBIA THREADNEEDLE INVESTMENTS
Status	PLANNING
Scale	1:100 — Drawing Size A1
Date	20/06/2022 — Drawn By DP — Checked DRW
Drawing Title	EXISTING FIRST FLOOR PLAN
Job-Dwg No	15044-1-105 — Rev -

2 St. Johns North,
Wakefield, WF1 3QA
t. 01924 291800

Carvers Warehouse, 77 Dale Street,
Manchester, M1 2HG
t. 0161 2388555

The Old Rectory, 79 High Street,
Newport Pagnell, MK16 8AB
t. 01908 211577

101 London Road,
Reading, RG1 5BY
t. 0118 9507700

10 Gees Court, St Christophers Place,
London, W1U 1JJ
t. 0207 4091215

THE HARRIS PARTNERSHIP
ARCHITECTS
www.harrispartnership.com