


All dimensions are to be checked on site before work commences.
Figured dimensions to be taken in preference to scaled dimensions.
If in doubt please ask.
© Copyright reserved.

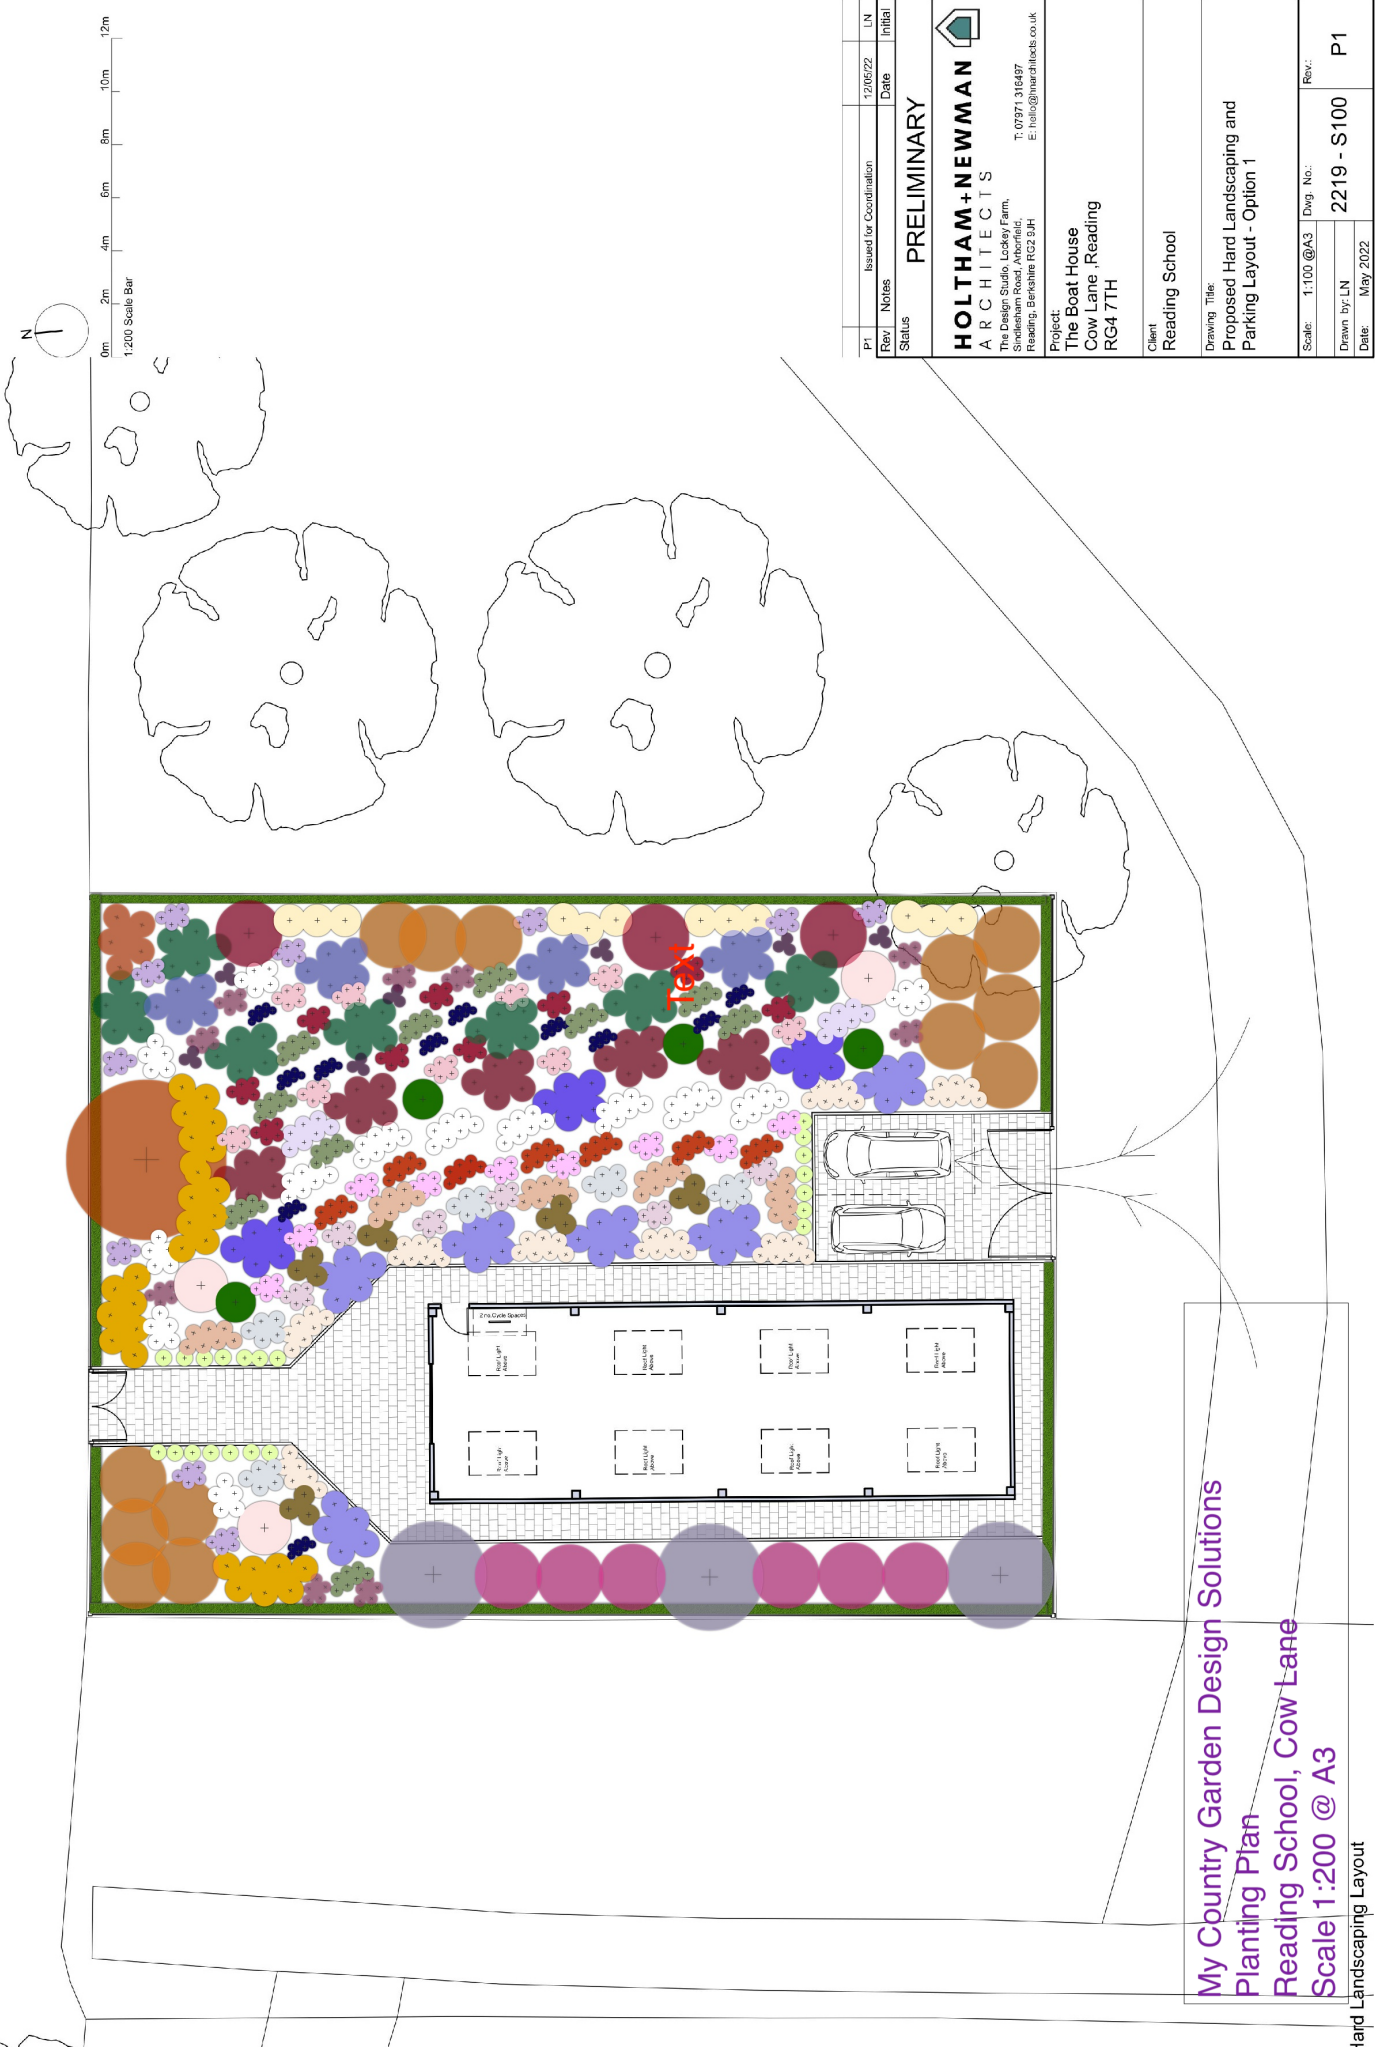

P1	Issued for Coordination	12/05/22	LN
Rev	Notes	Date	Initial
PRELIMINARY			
HOLTHAM+NEWMAN ARCHITECTS			
The Design Studio, Lockey Farm, St. Lawrence, Reading, Berkshire RG2 9JH T: 01371 316497 E: info@hnmarchitects.co.uk			
Project: The Boat House Cow Lane, Reading RG4 7TH			
Client: Reading School			
Drawing Title: Proposed Hard Landscaping and Parking Layout - Option 1			
Scale:	1:100 @A3	Dwg. No.:	Rev.:
Drawn by:	LN	2219 - S100	P1
Date:	May 2022		

My Country Garden Design Solutions
Planting Plan
Reading School, Cow Lane
Scale 1:200 @ A3
Hard Landscaping Layout