


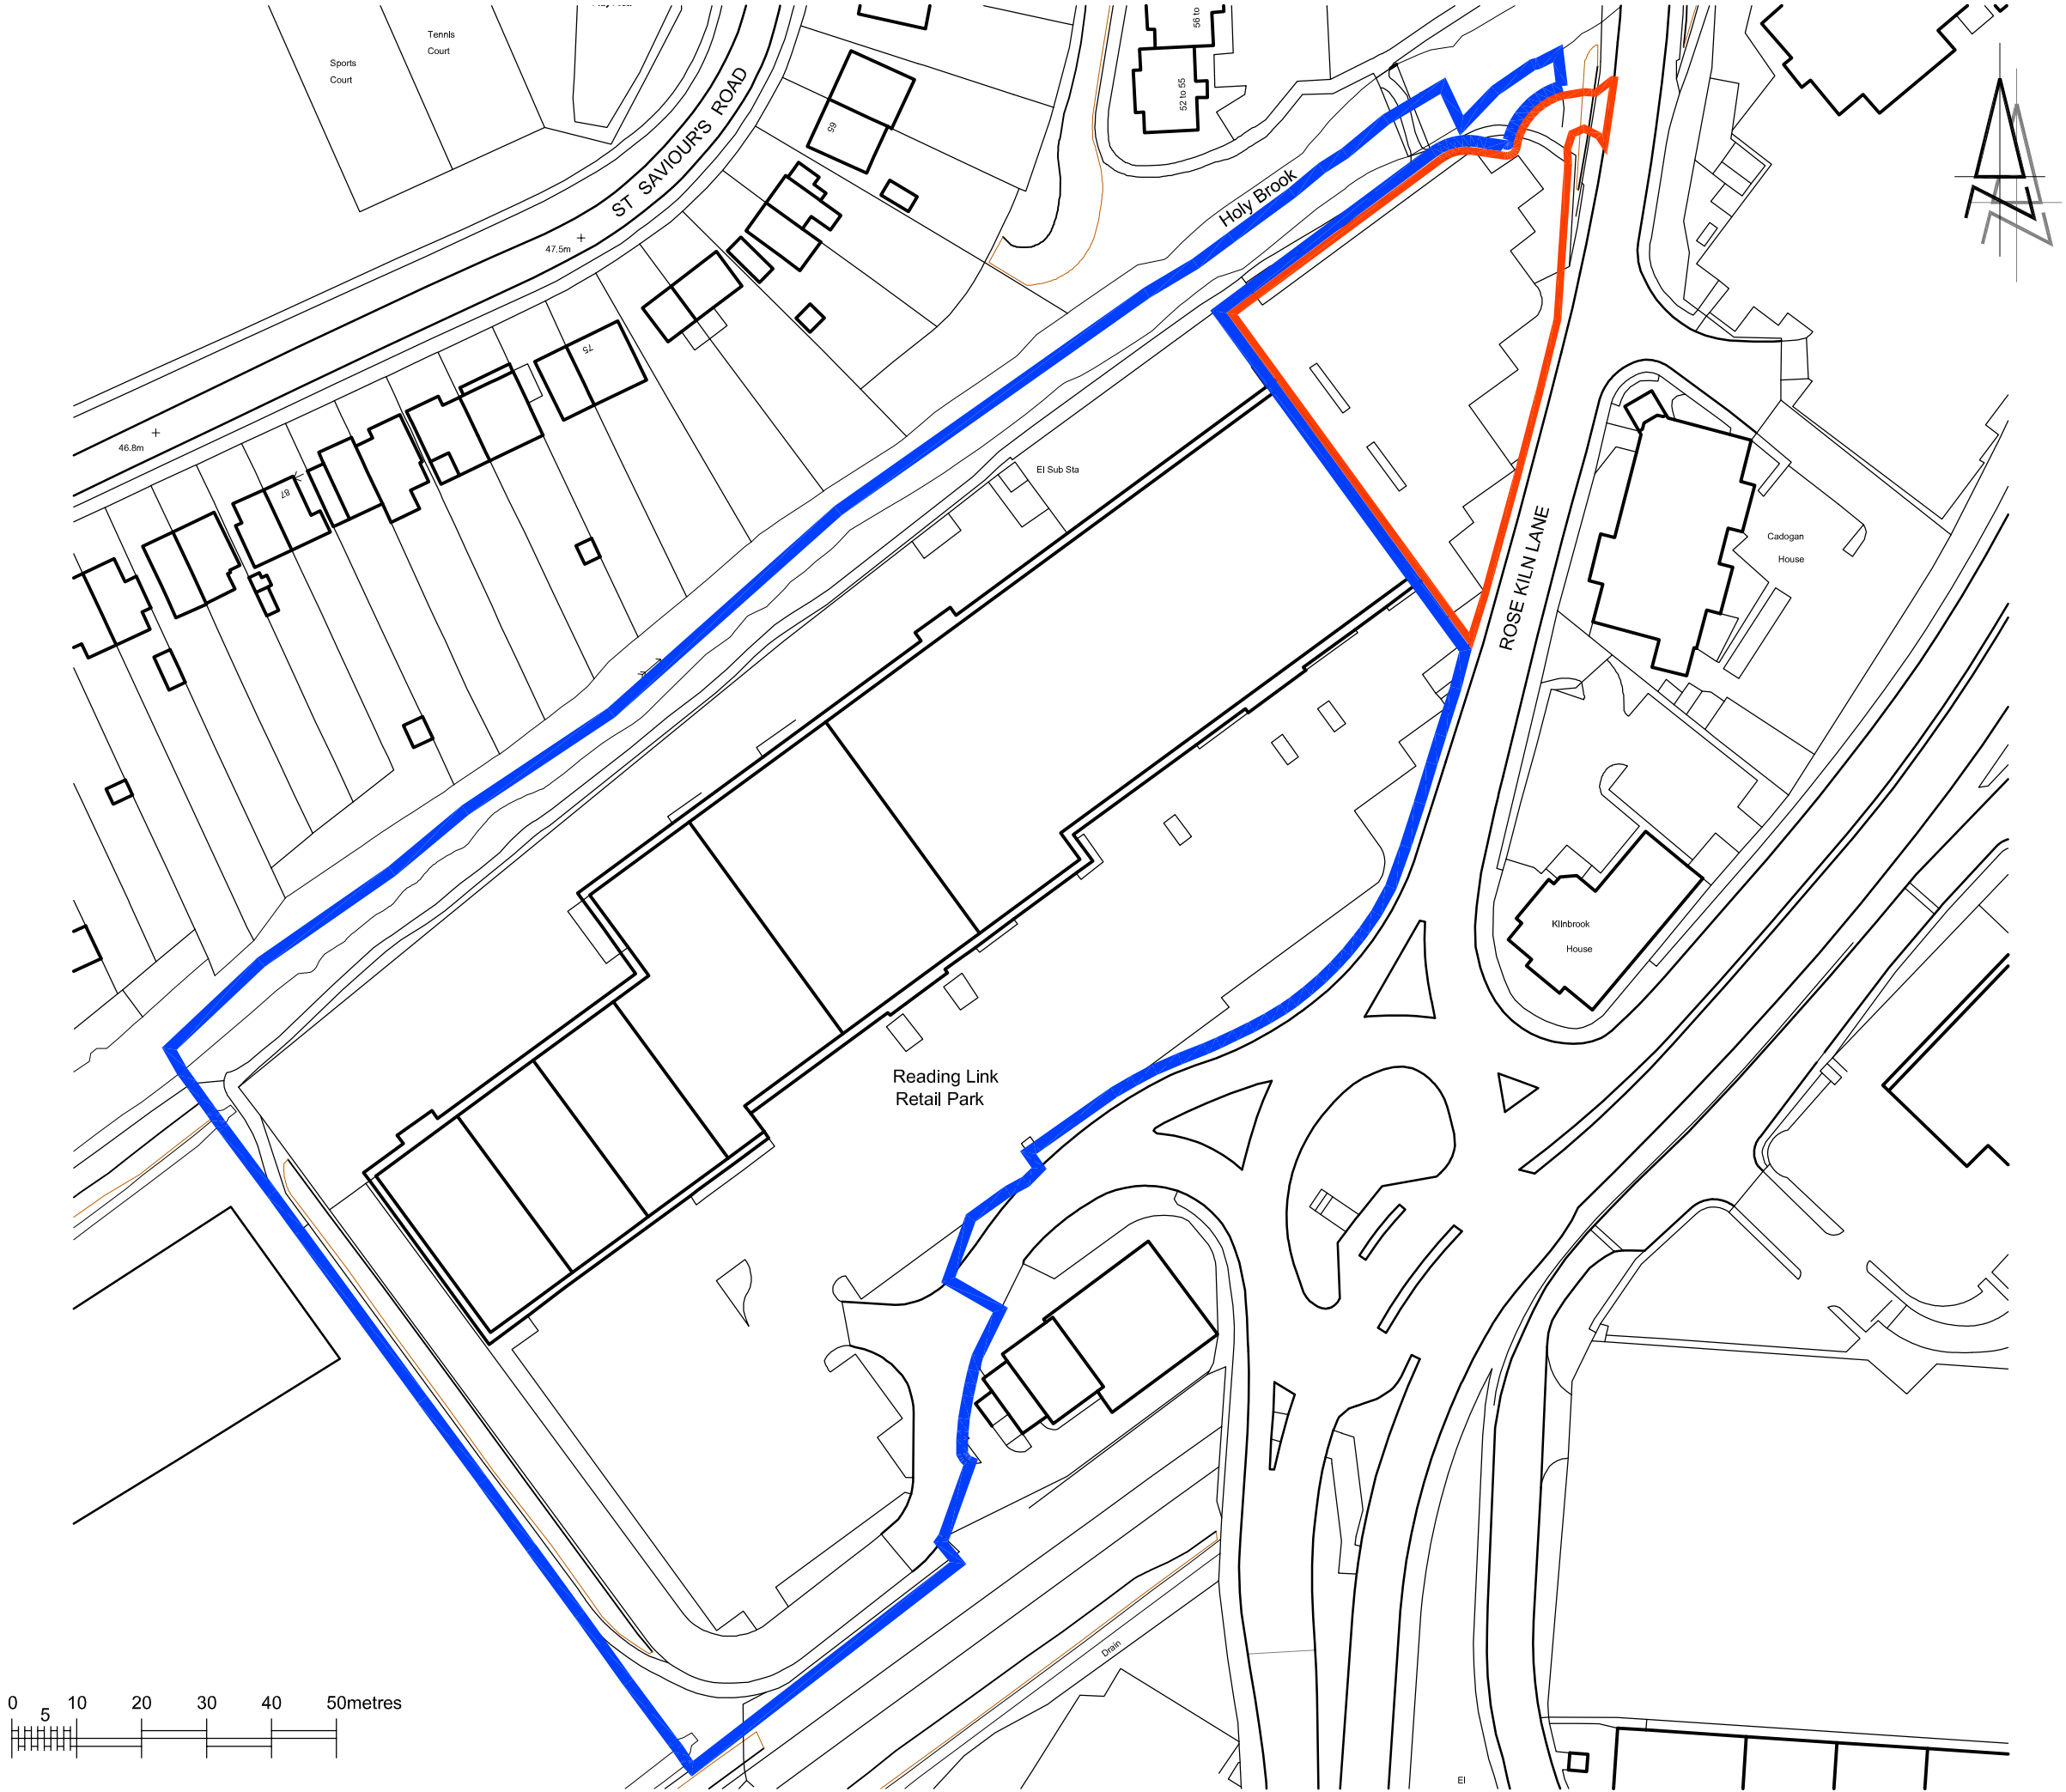

© This drawing is the copyright of SORBON ESTATES
All dimensions and levels must be checked on site and verified prior to construction

Notes		
*	**	***
Rev.	Description	Date

Project
**Proposed Development
at
Reading Link Retail Park
Rose Kiln Lane
Reading**

Drawing Title

LOCATION PLAN

'Sorbon', Aylesbury End, Beaconsfield,
Buckinghamshire. HP9 1LW
Tel: 01494 671331
Fax: 01494 676417
DX 34507 Beaconsfield

Drawn By: CE	Date: 27.10.20
Scale: 1:1000	A3
Drawing No. RLRPRKL_PLN_101	Revision