


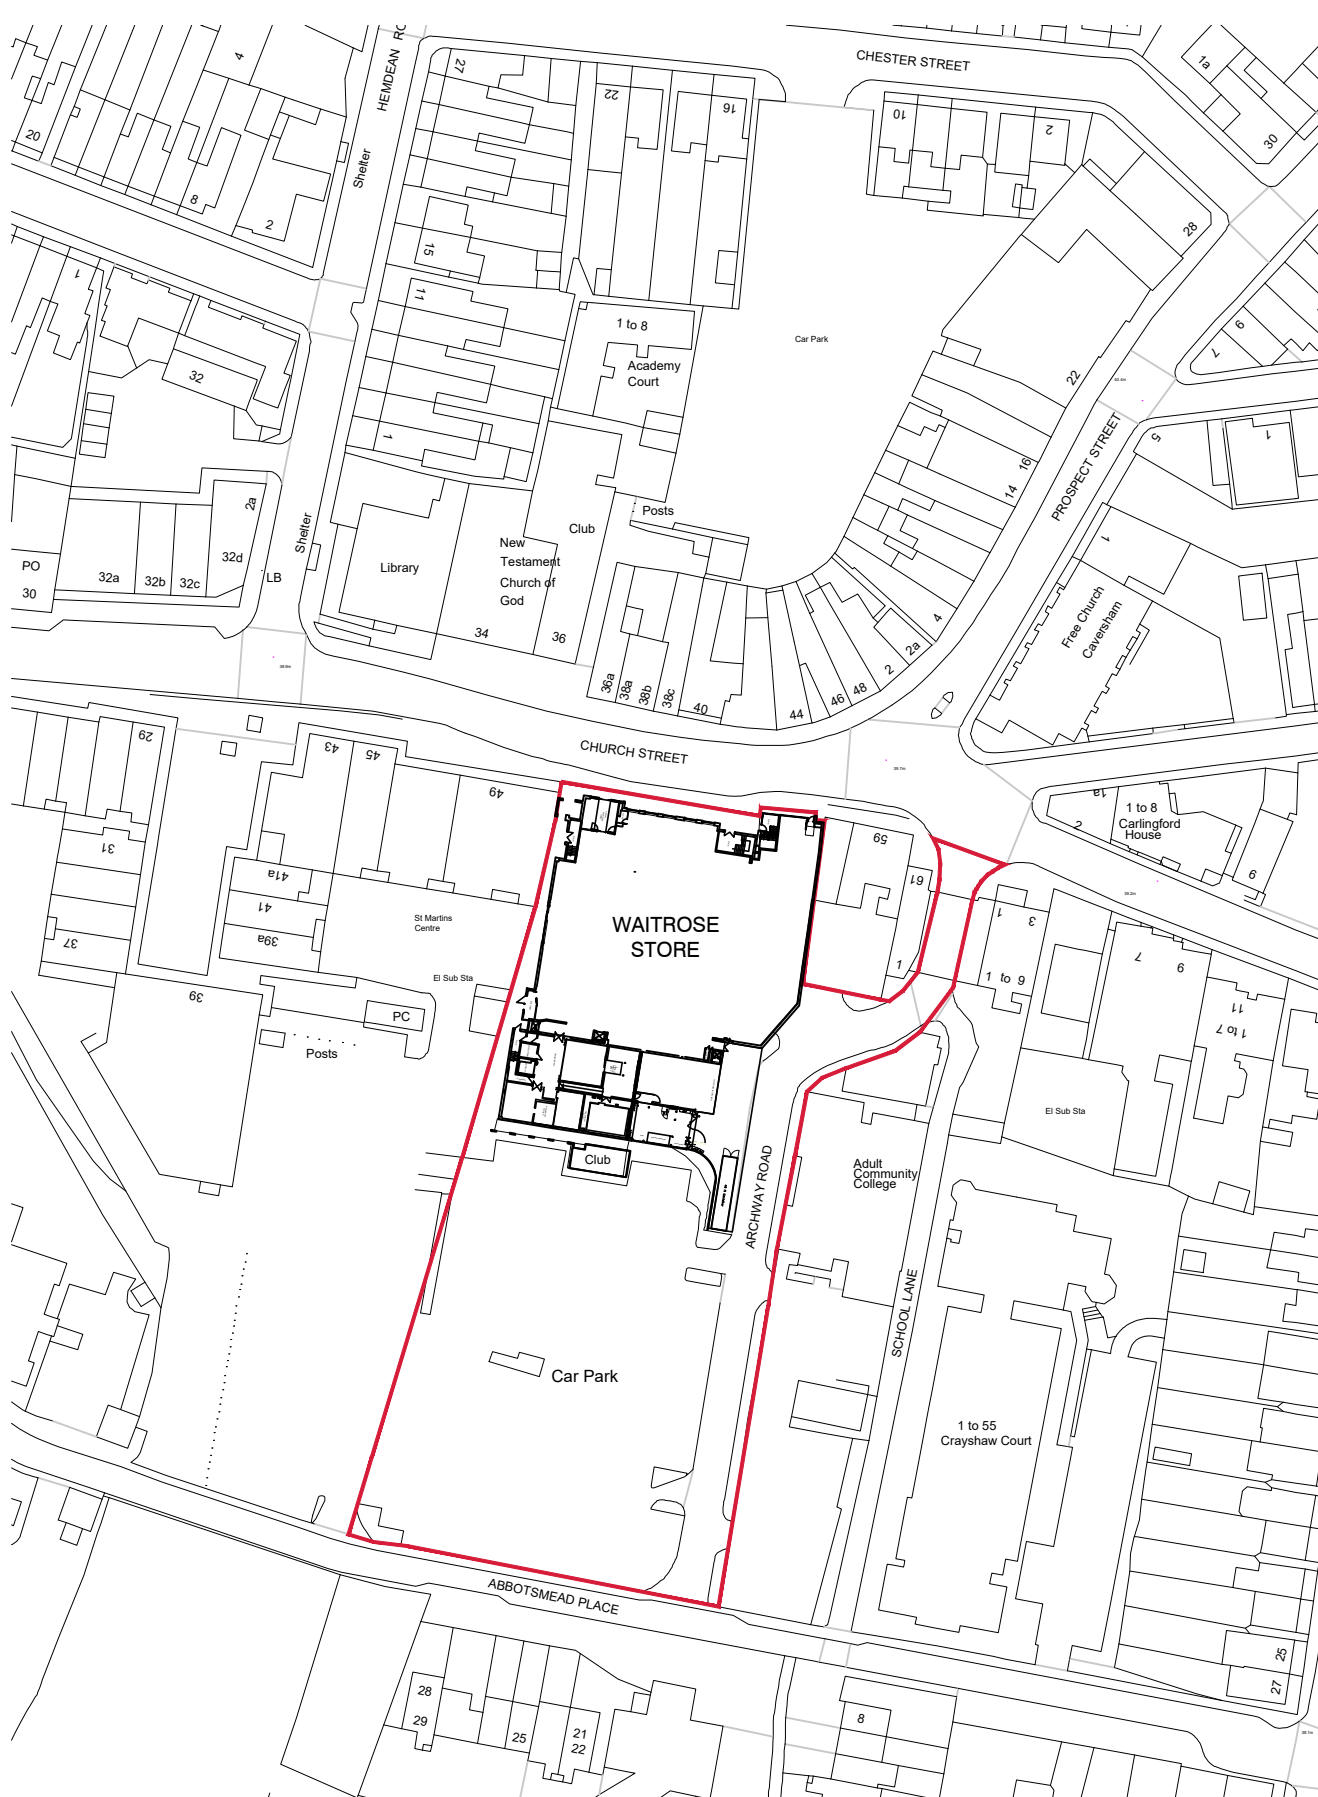

0 10 20 30 40 50 60m
Scale 1:1250



184 Waitrose Caversham
L4L 2022

For John Lewis Partnership

Location Plan

Farrell & Clark
Architects

Leeds
0113 259 0922
leeds@farrellandclark.co.uk

www.farrellandclark.co.uk

London
020 7580 9210
london@farrellandclark.co.uk

Drawing No.: 174-149-FCA-XX-XX-A-P01

Rev: -

Scale: 1:1250 @ A4

Date: May 2022

Drawn: AA