




Scale Bar
1:200

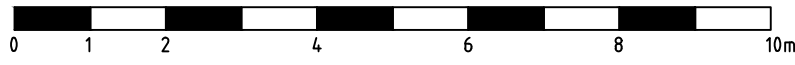


Scale Bar
1:100

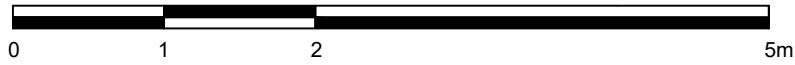

Scale Bar
1:50

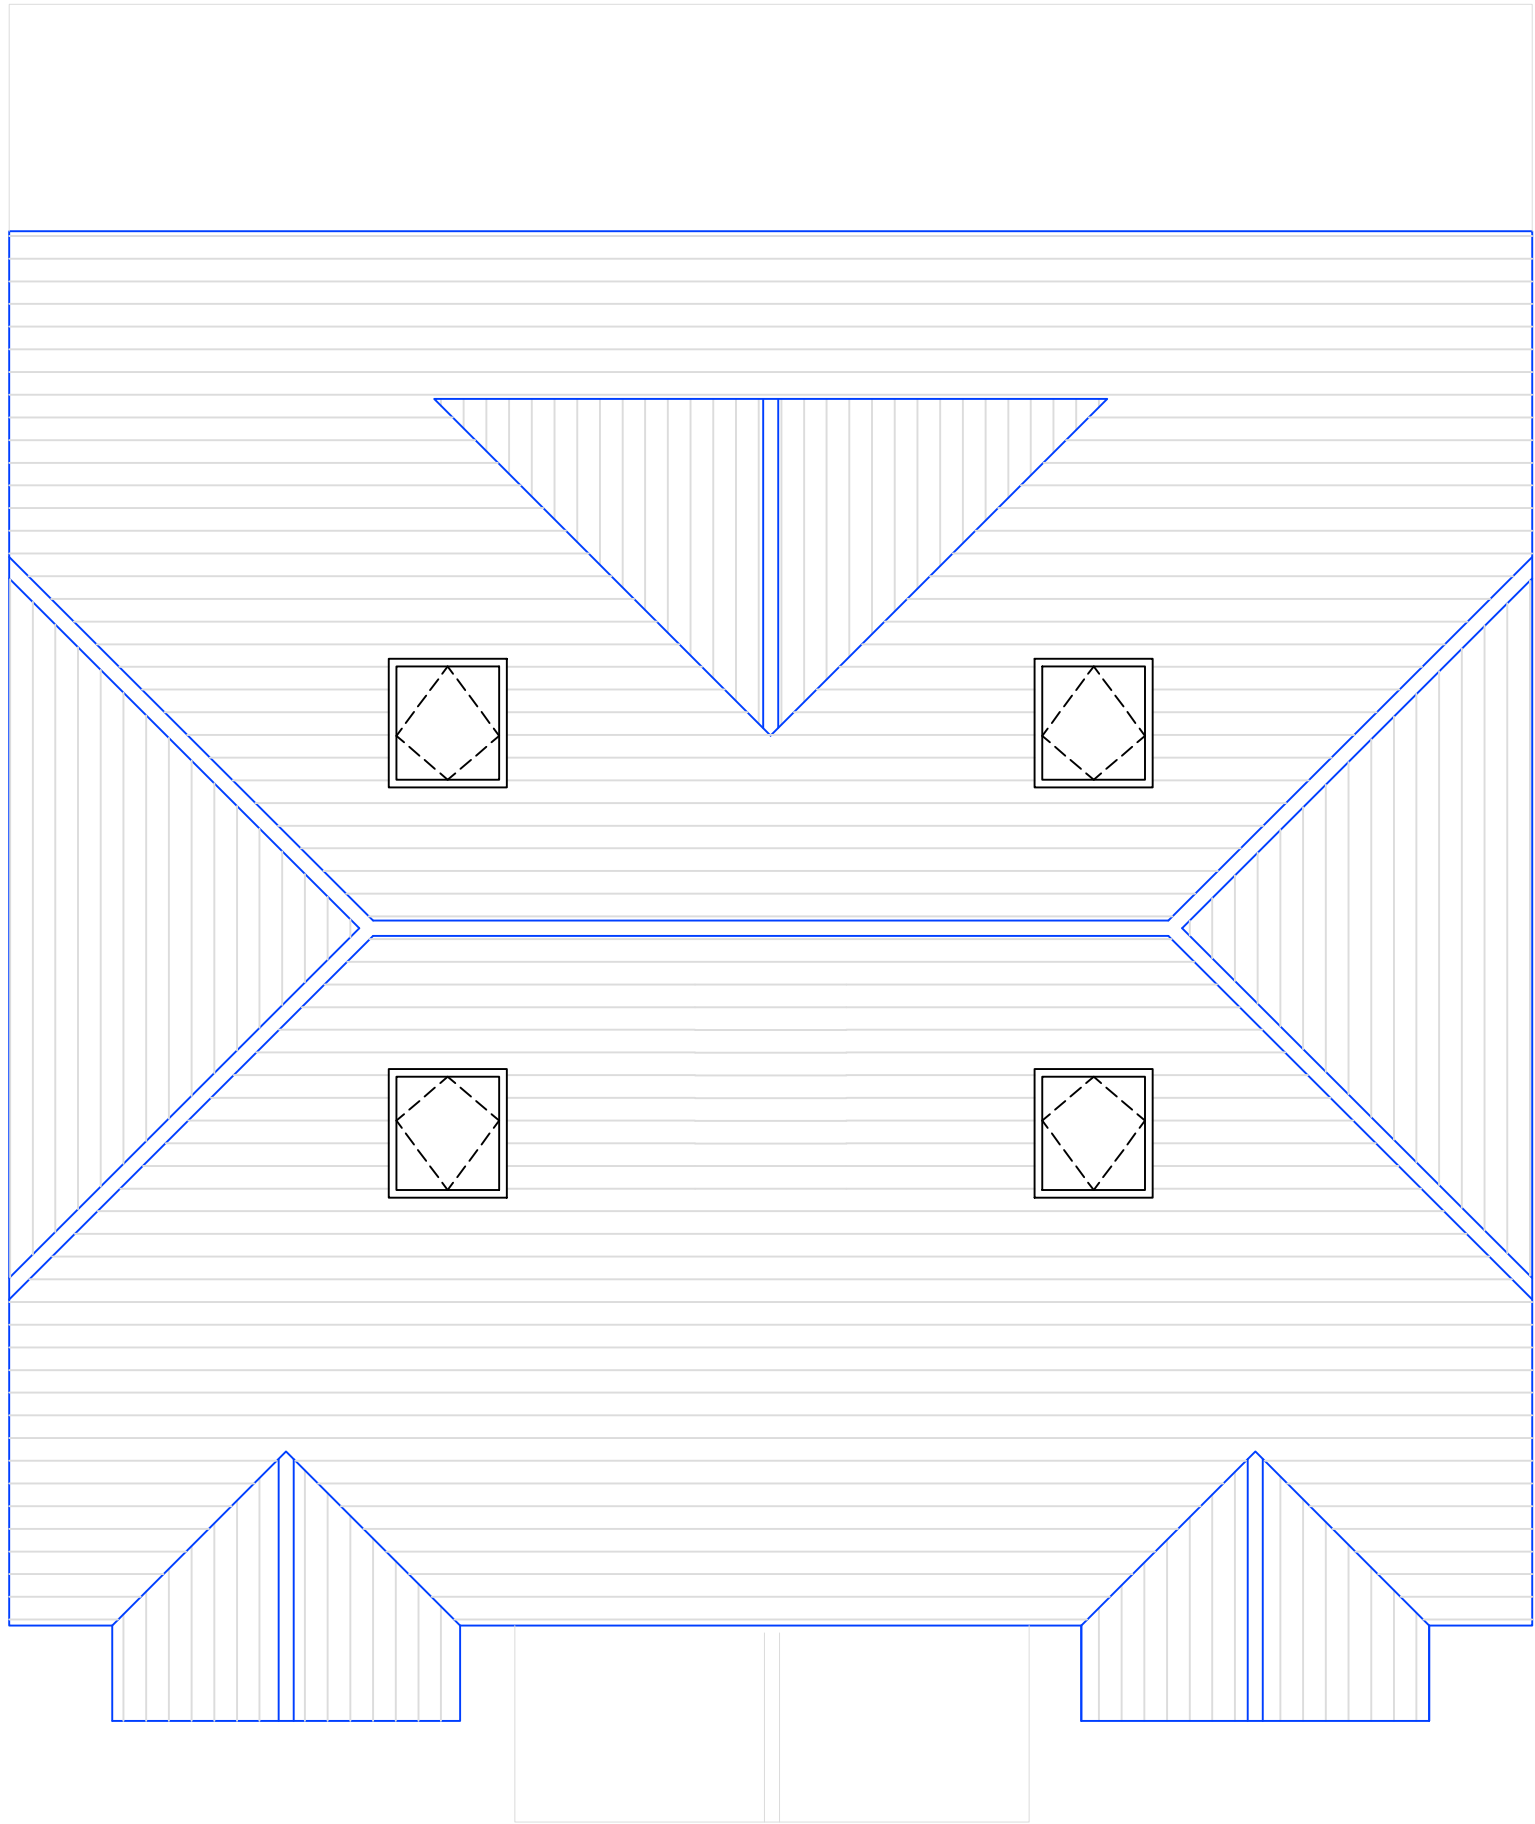

Roof Plan
1:50

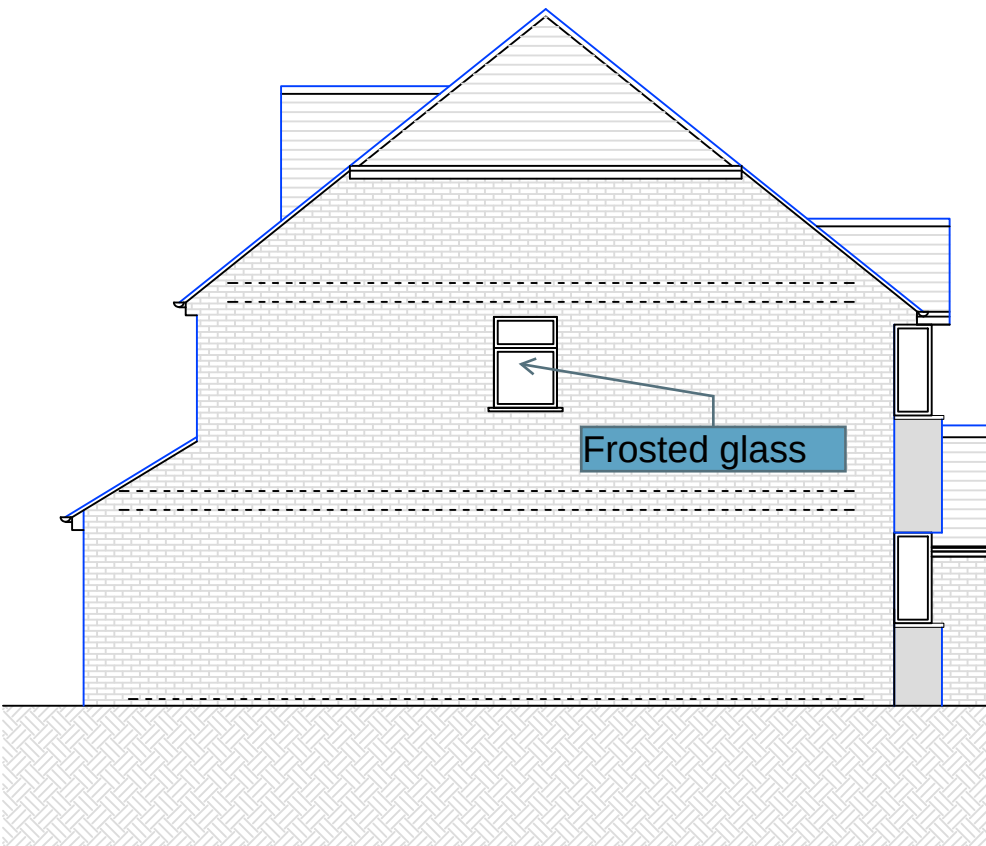

Side Elevations
1:100

Marley Eternit Acme Double Camber Clay Machine made roof tile



Ibstock Leicester Red Stock



Front Elevation
1:100


Black upvc
soffits & fascias
Half round upvc
black rainwater
goods round
63mm
downpipes

White upvc
external joinery
& composite
front door

Oak coloured
gable frame




Rear Elevation
1:100

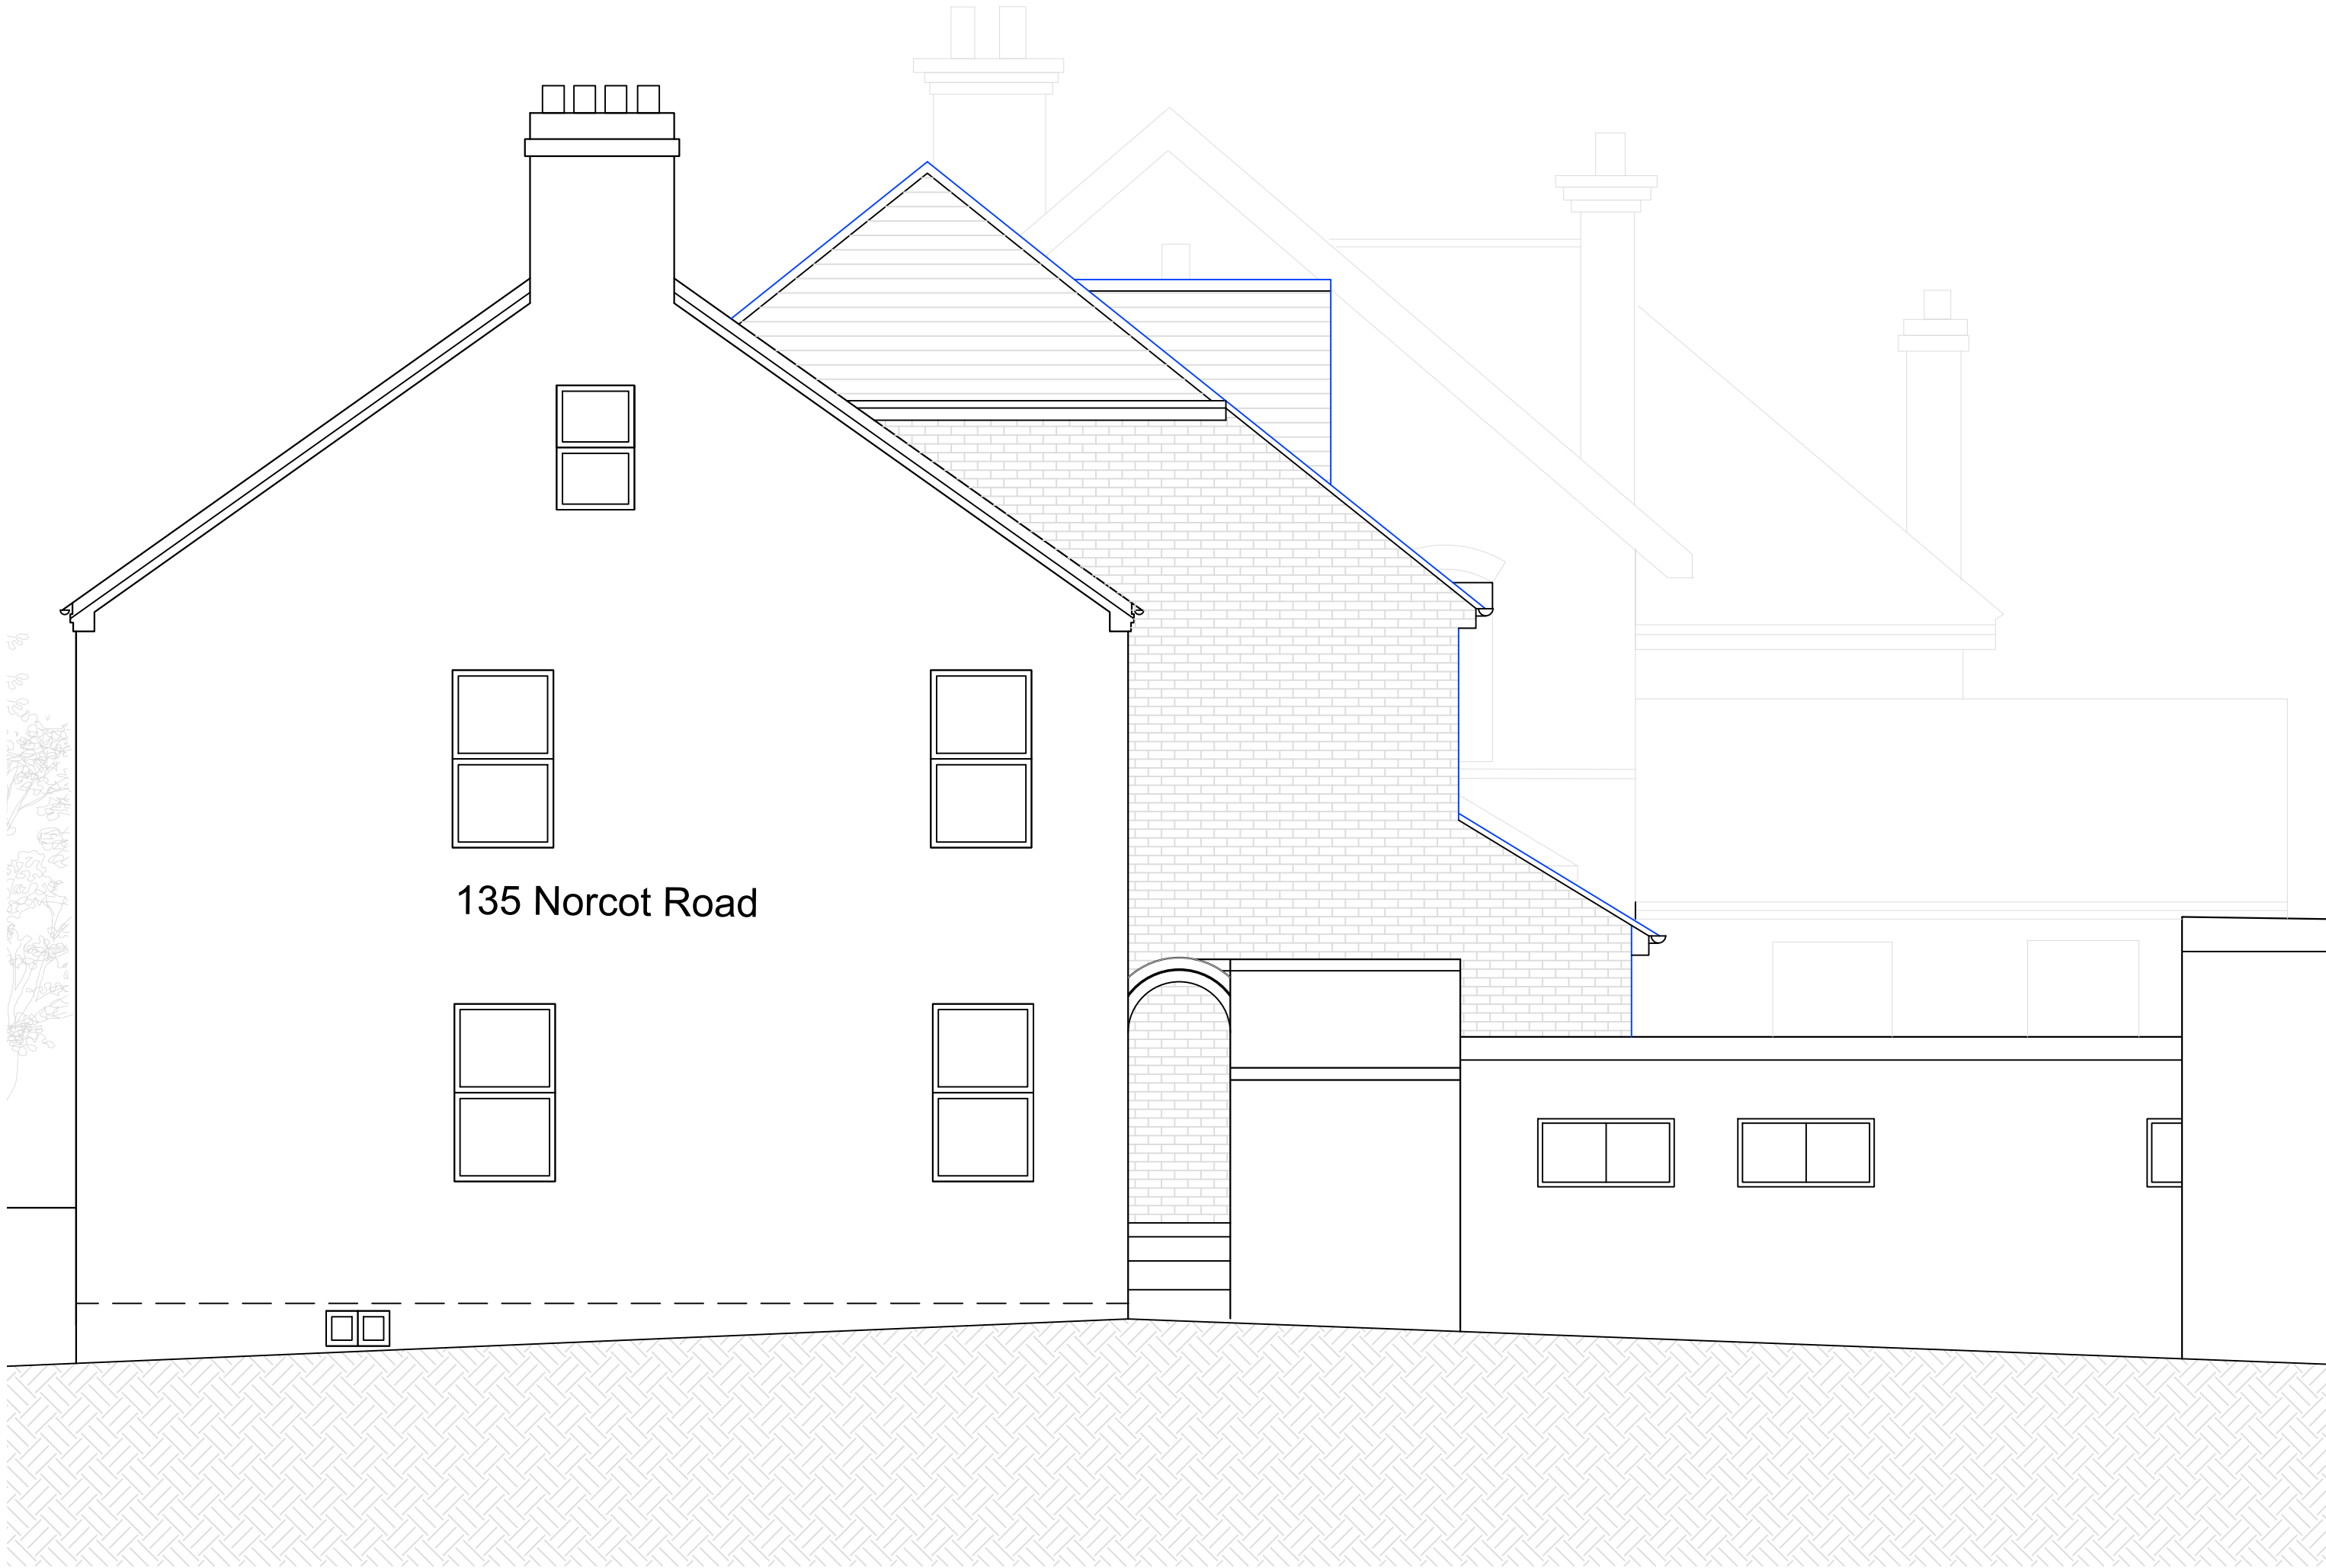

Contextual Side Elevation
1:50

135 Norcot Road


- NOTES GENERAL:
- Work to figured dimensions and relative position only, confirm to designer
 - This drawing is to be read in conjunction with all relevant drawings, detailed specifications where applicable and all associated drawings in this series (if any)
 - Any discrepancy on this drawing is to be reported immediately to Oakman Architecture Ltd for clarification
 - The contractor is responsible for all temporary works and for the stability of the works in progress

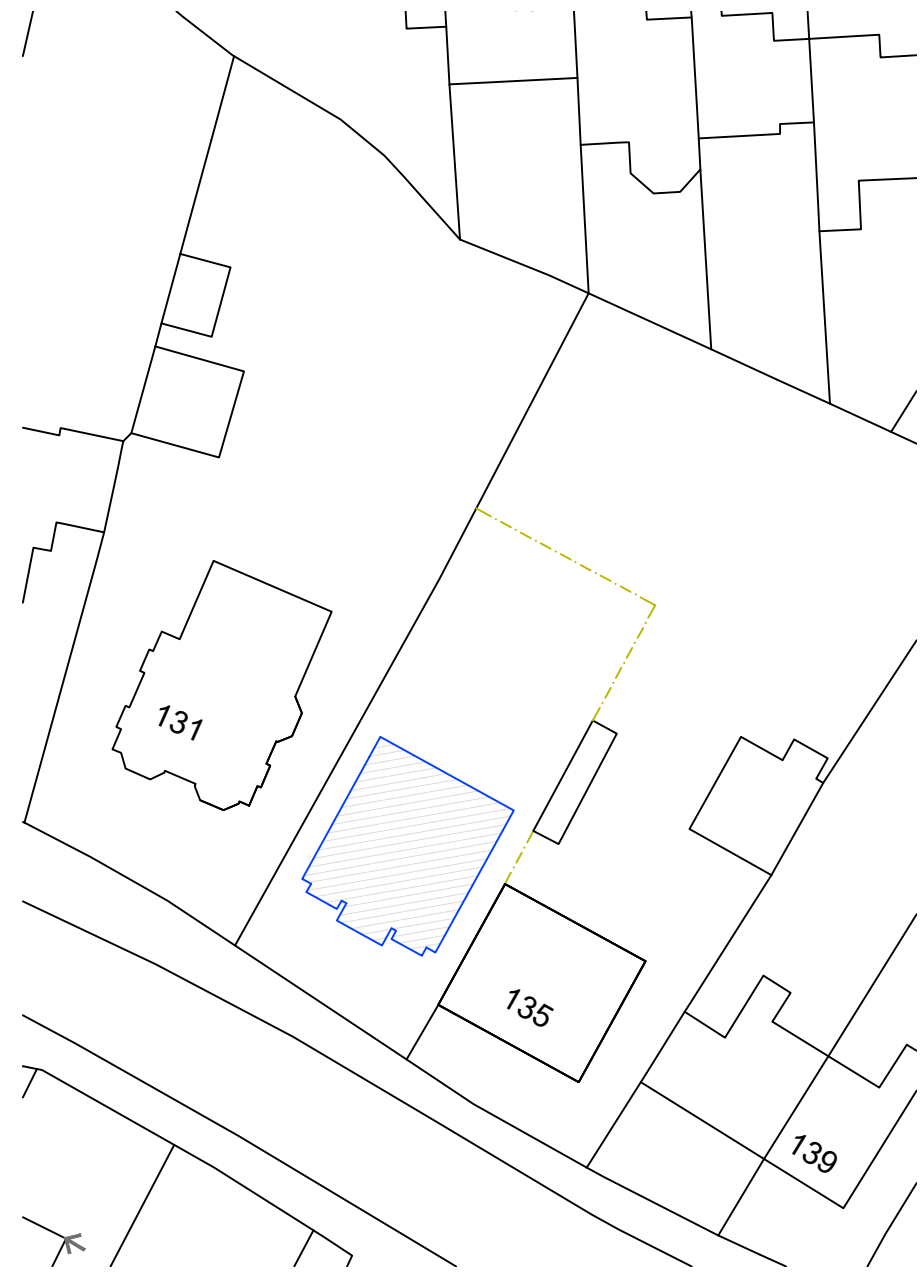

Block Plan
1:500



Location Plan
1:1250

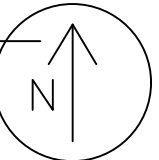

Materials details condition 3 for 201452