


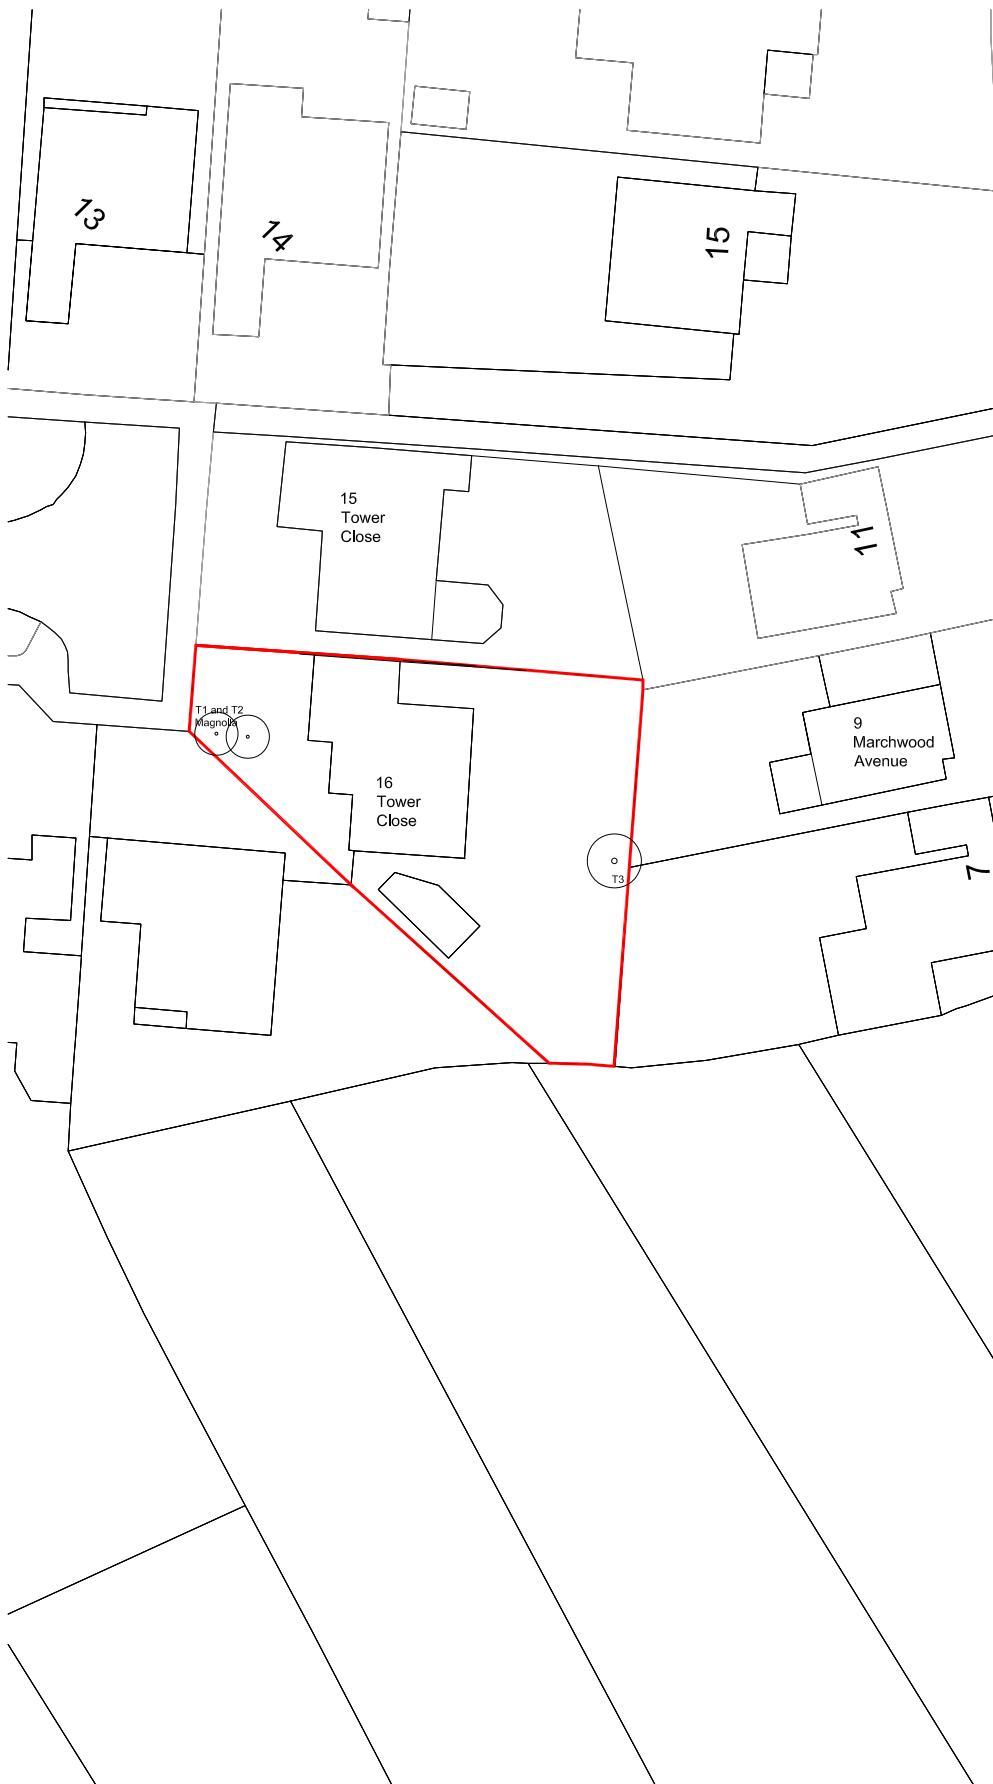

ReRequestAPlan

Map number: TQRQM21059163833343

Map Produced for: Mr and Mrs Jones

© Crown copyright and database rights 2021 OS 100042766



10 m

50 m



NOTES:

Sketch schemes are subject to planning consent and building control approval.

This drawing is prepared for the purpose noted below.

Where discrepancies are noted please contact the architect for clarification.

Rev. Notes

Date

PROJECT 16 Tower Close
CLIENT Mr and Mrs Jones
REF 2020.25.PL.101
TITLE Existing Block Plan
DATE 28.02.2021
STATUS PLANNING
SCALE 1:500@A4



Greenway Barrow
ARCHITECTS

www.greenwaybarrow.co.uk
07917 693451, 7 Carlton Road, RG4 7NT
Registered in England, Company Number 10471173