


NOTES

THIS DRAWING IS THE COPYRIGHT OF THE ARCHITECT AND MAY NOT BE REPRODUCED WITHOUT PERMISSION

THE CONTRACTOR IS RESPONSIBLE FOR CHECKING DIMENSIONS, TOLERANCES AND REFERENCE. ANY DISCREPANCIES TO BE CHECKED WITH THE ARCHITECT BEFORE PROCEEDING WITH THE WORKS



WHERE AN ITEM IS COVERED BY DRAWINGS TO DIFFERENT SCALES, THE LARGER SCALE DRAWING IS TO BE WORKED TO

ALL WORK AND MATERIALS TO BE IN ACCORDANCE WITH THE BUILDING REGULATIONS AND TO COMPLY WITH THE RELEVANT CODES OF PRACTICE AND BRITISH STANDARDS

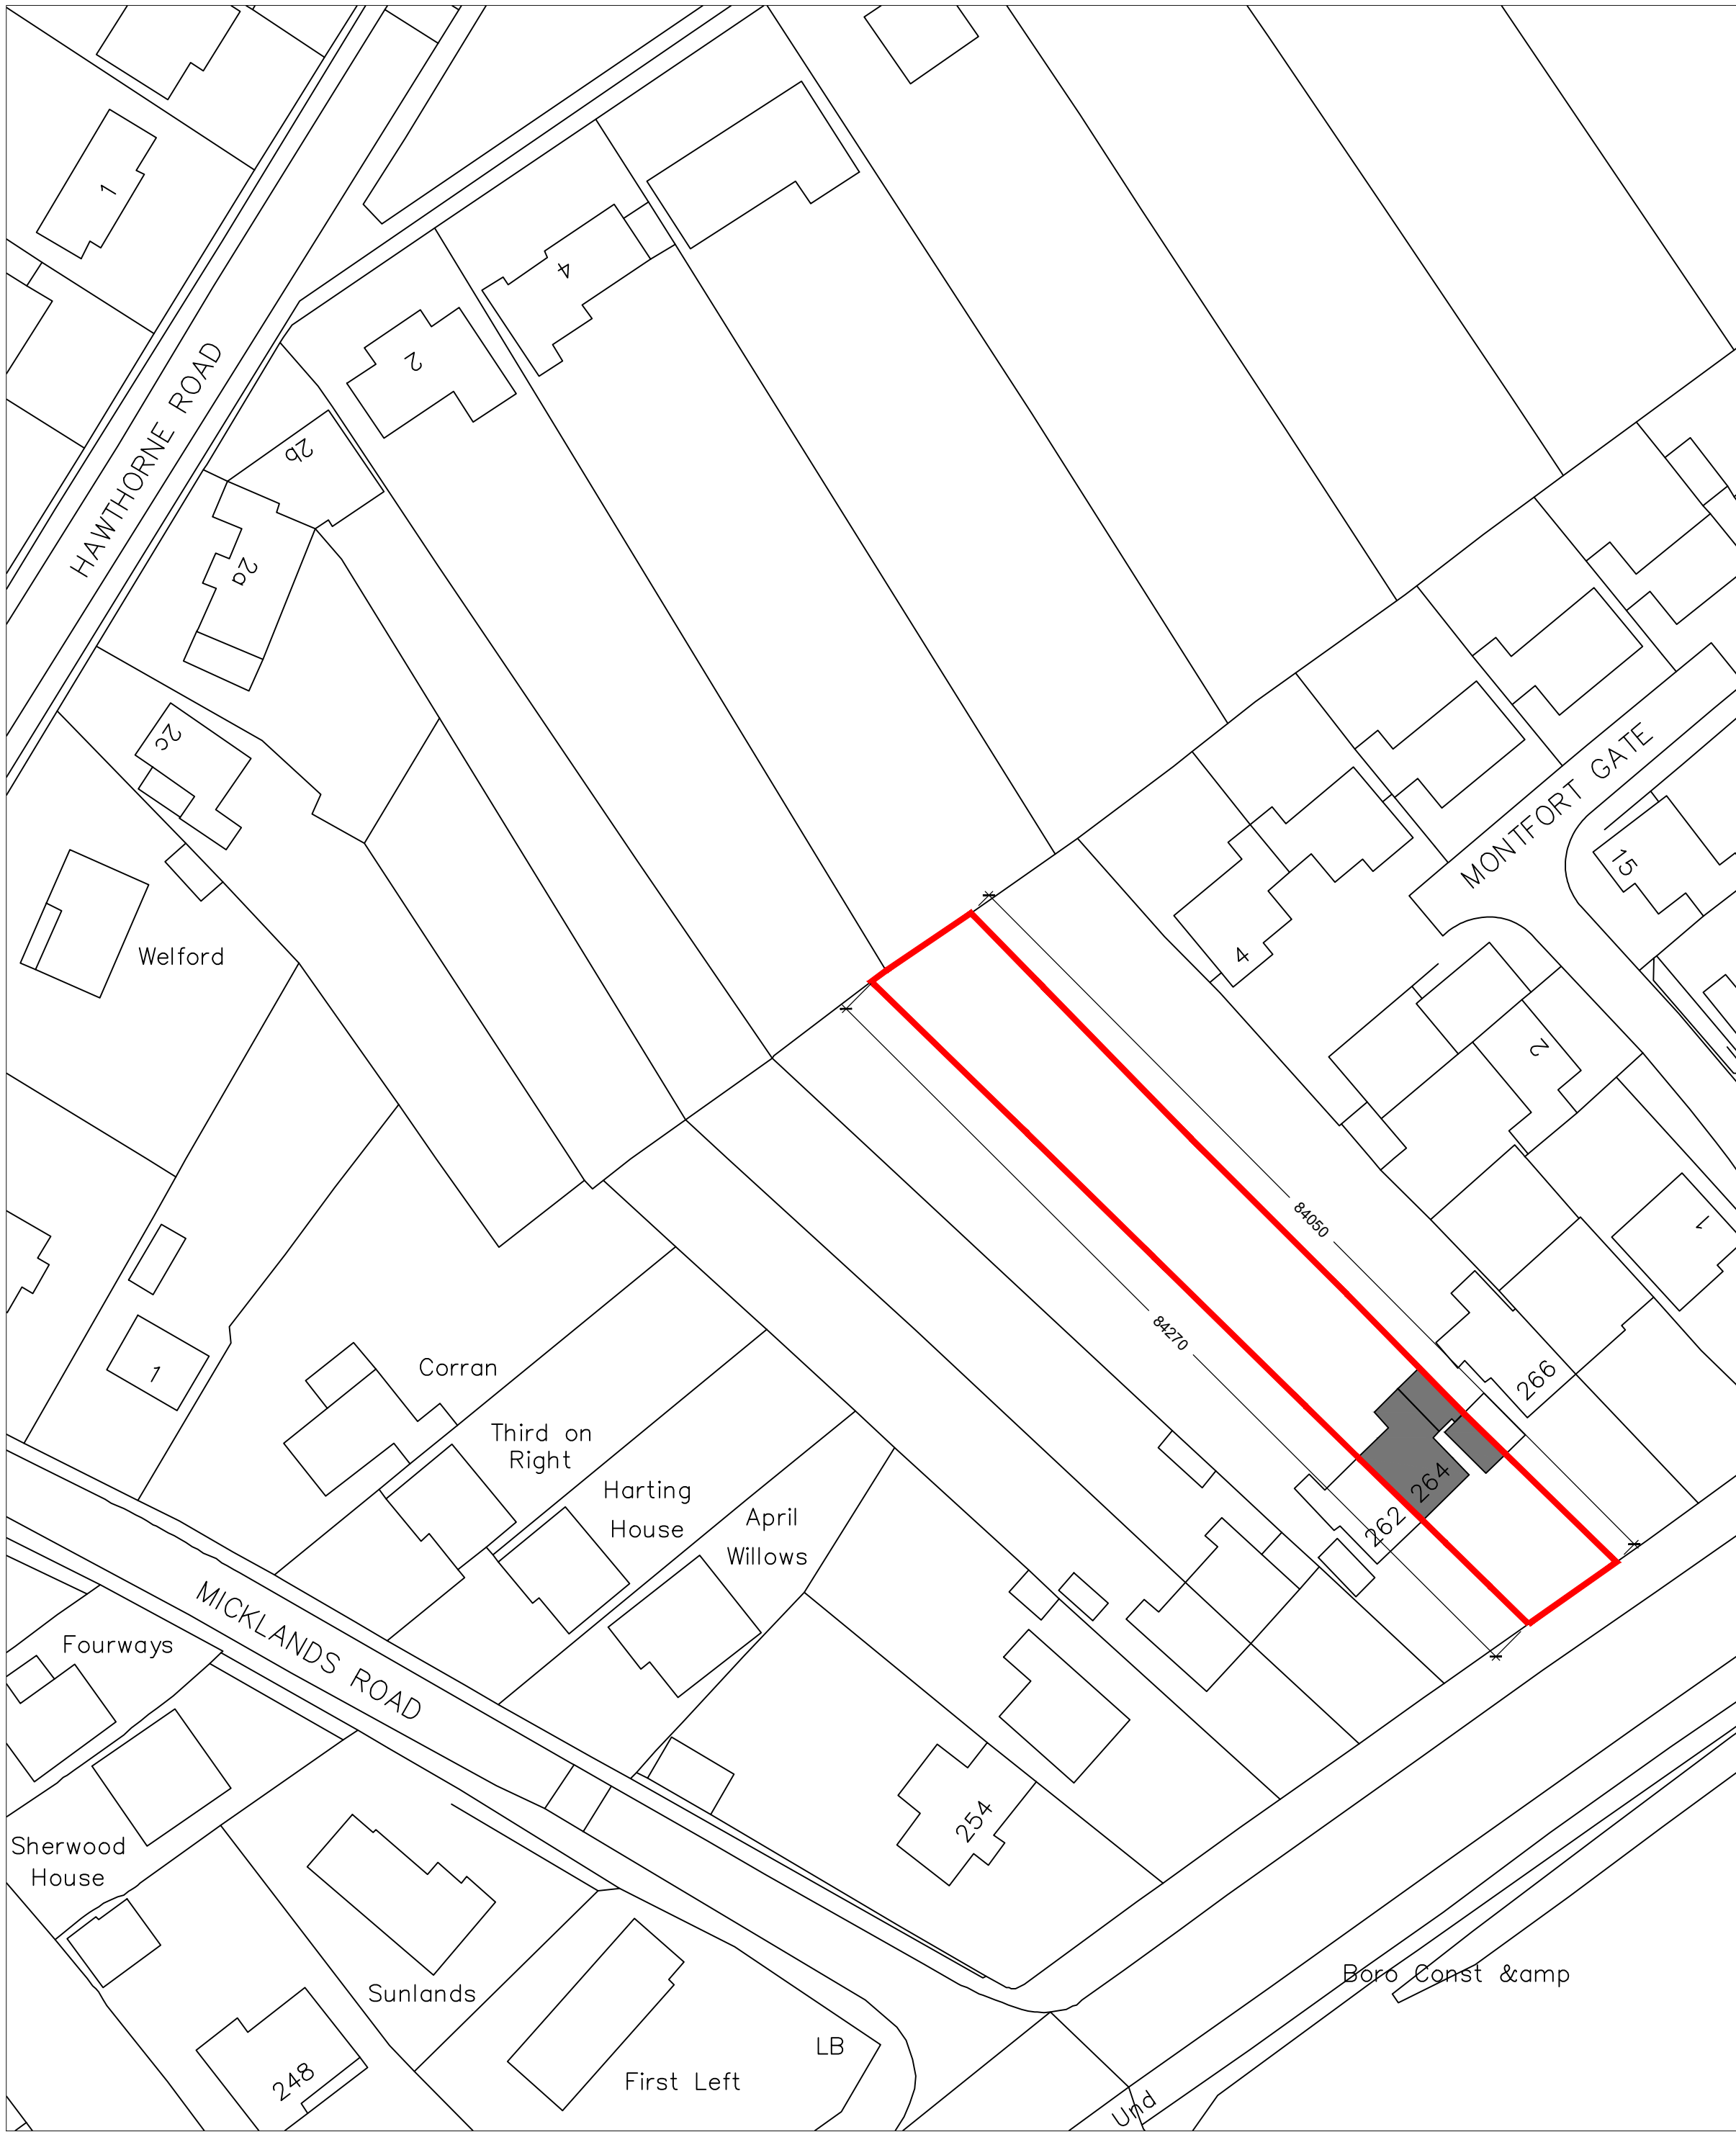

OS SITE MAP - EXISTING BLOCK PLAN
SCALE 1:500

KEY
SITE BOUNDARY LINE

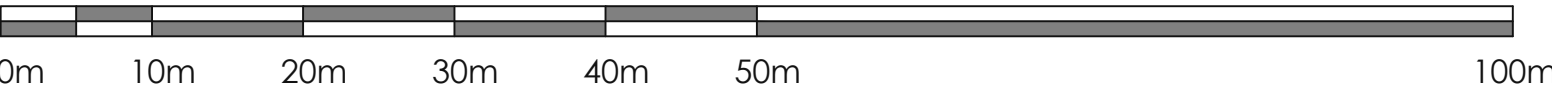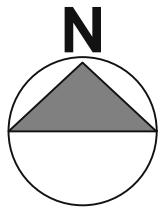

PLANNING

OS SITE MAP
EXISTING BLOCK PLAN

1:500 @ A1
OCTOBER 2021

005_P-001

264 HENLEY ROAD,
CAVERSHAM, READING
RG4 6LS



e-mail: info@katuarchitects.co.uk