
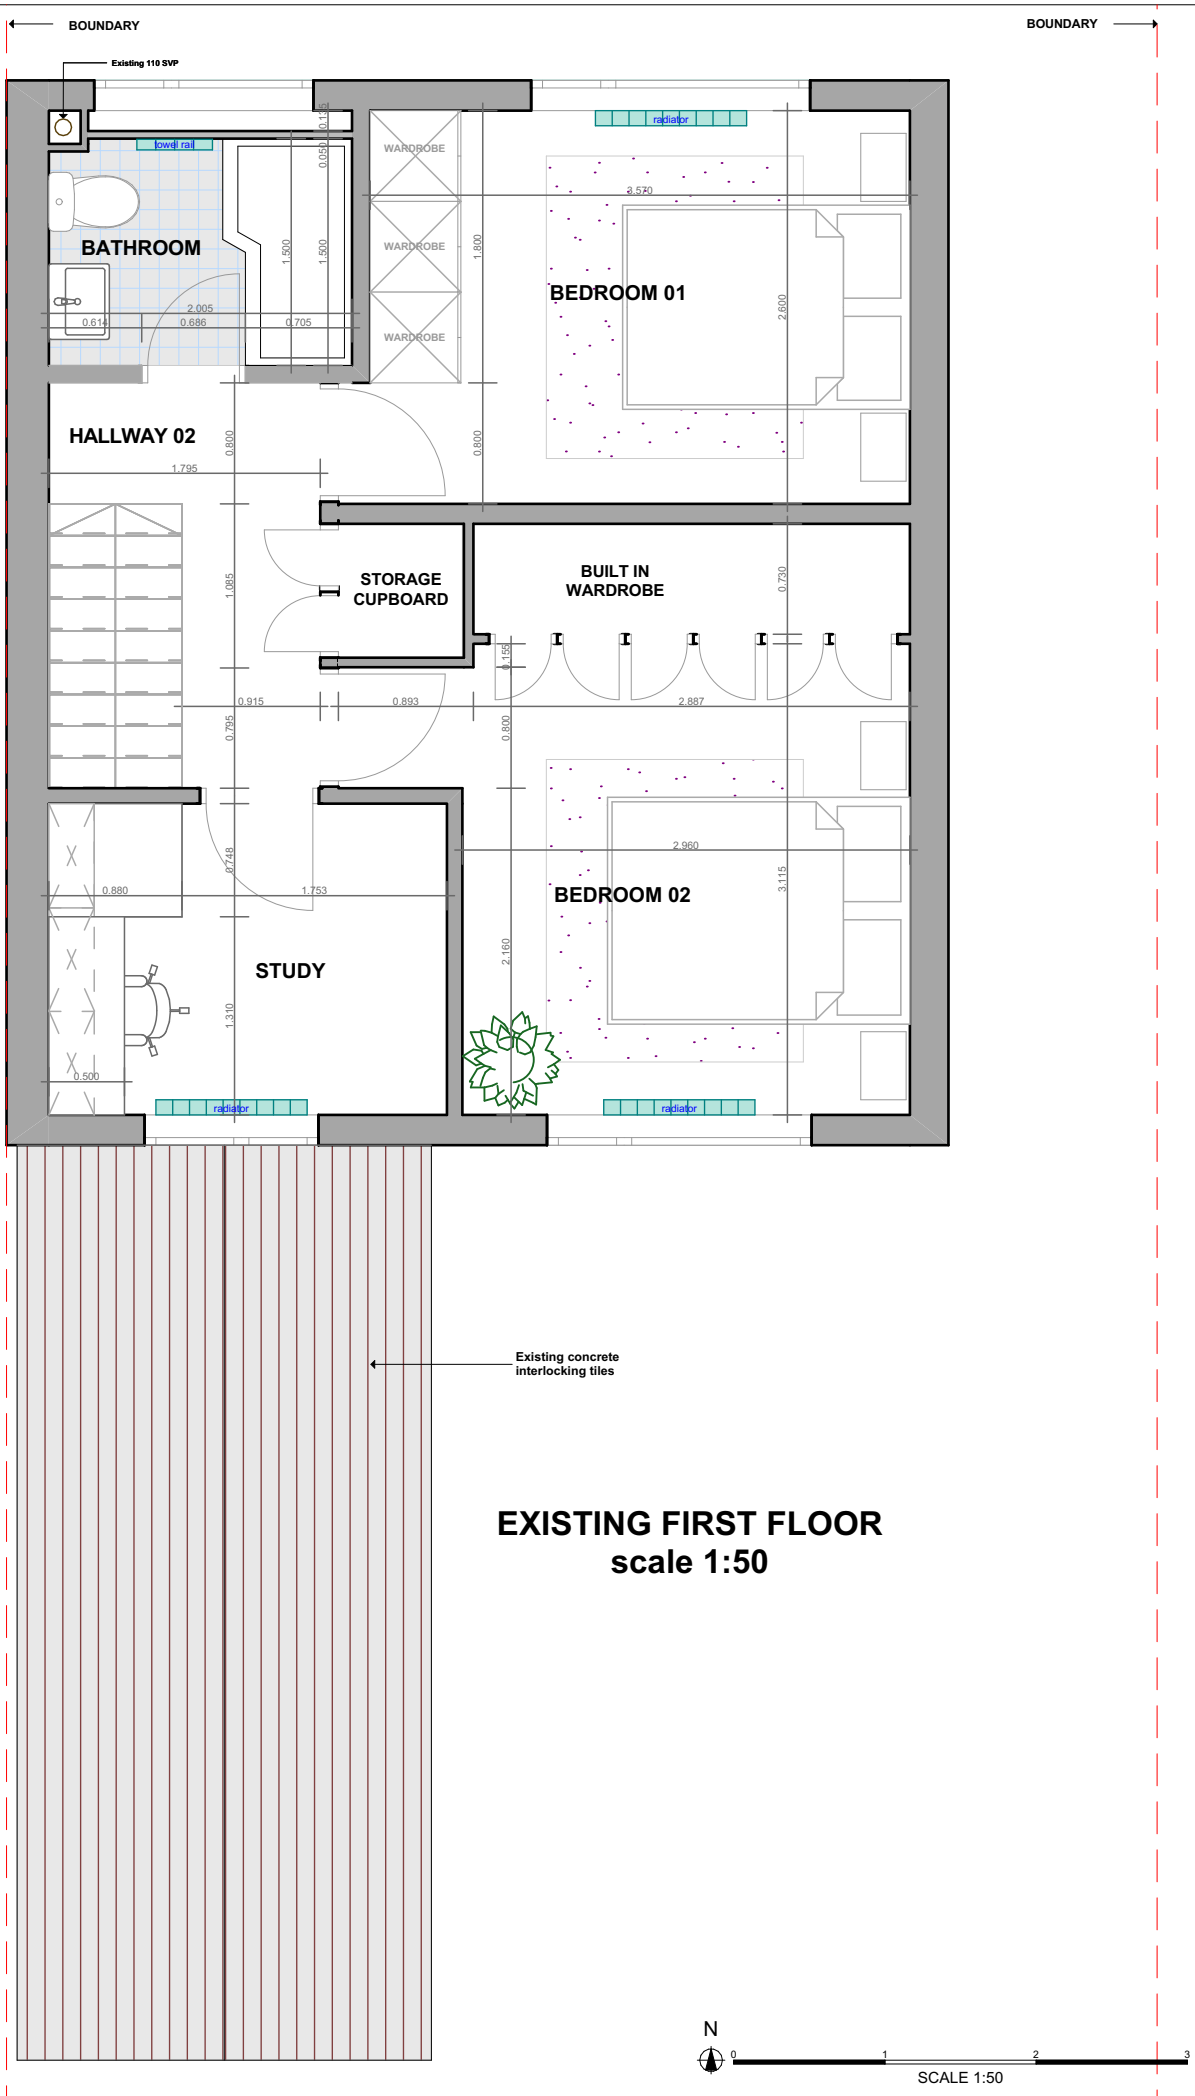


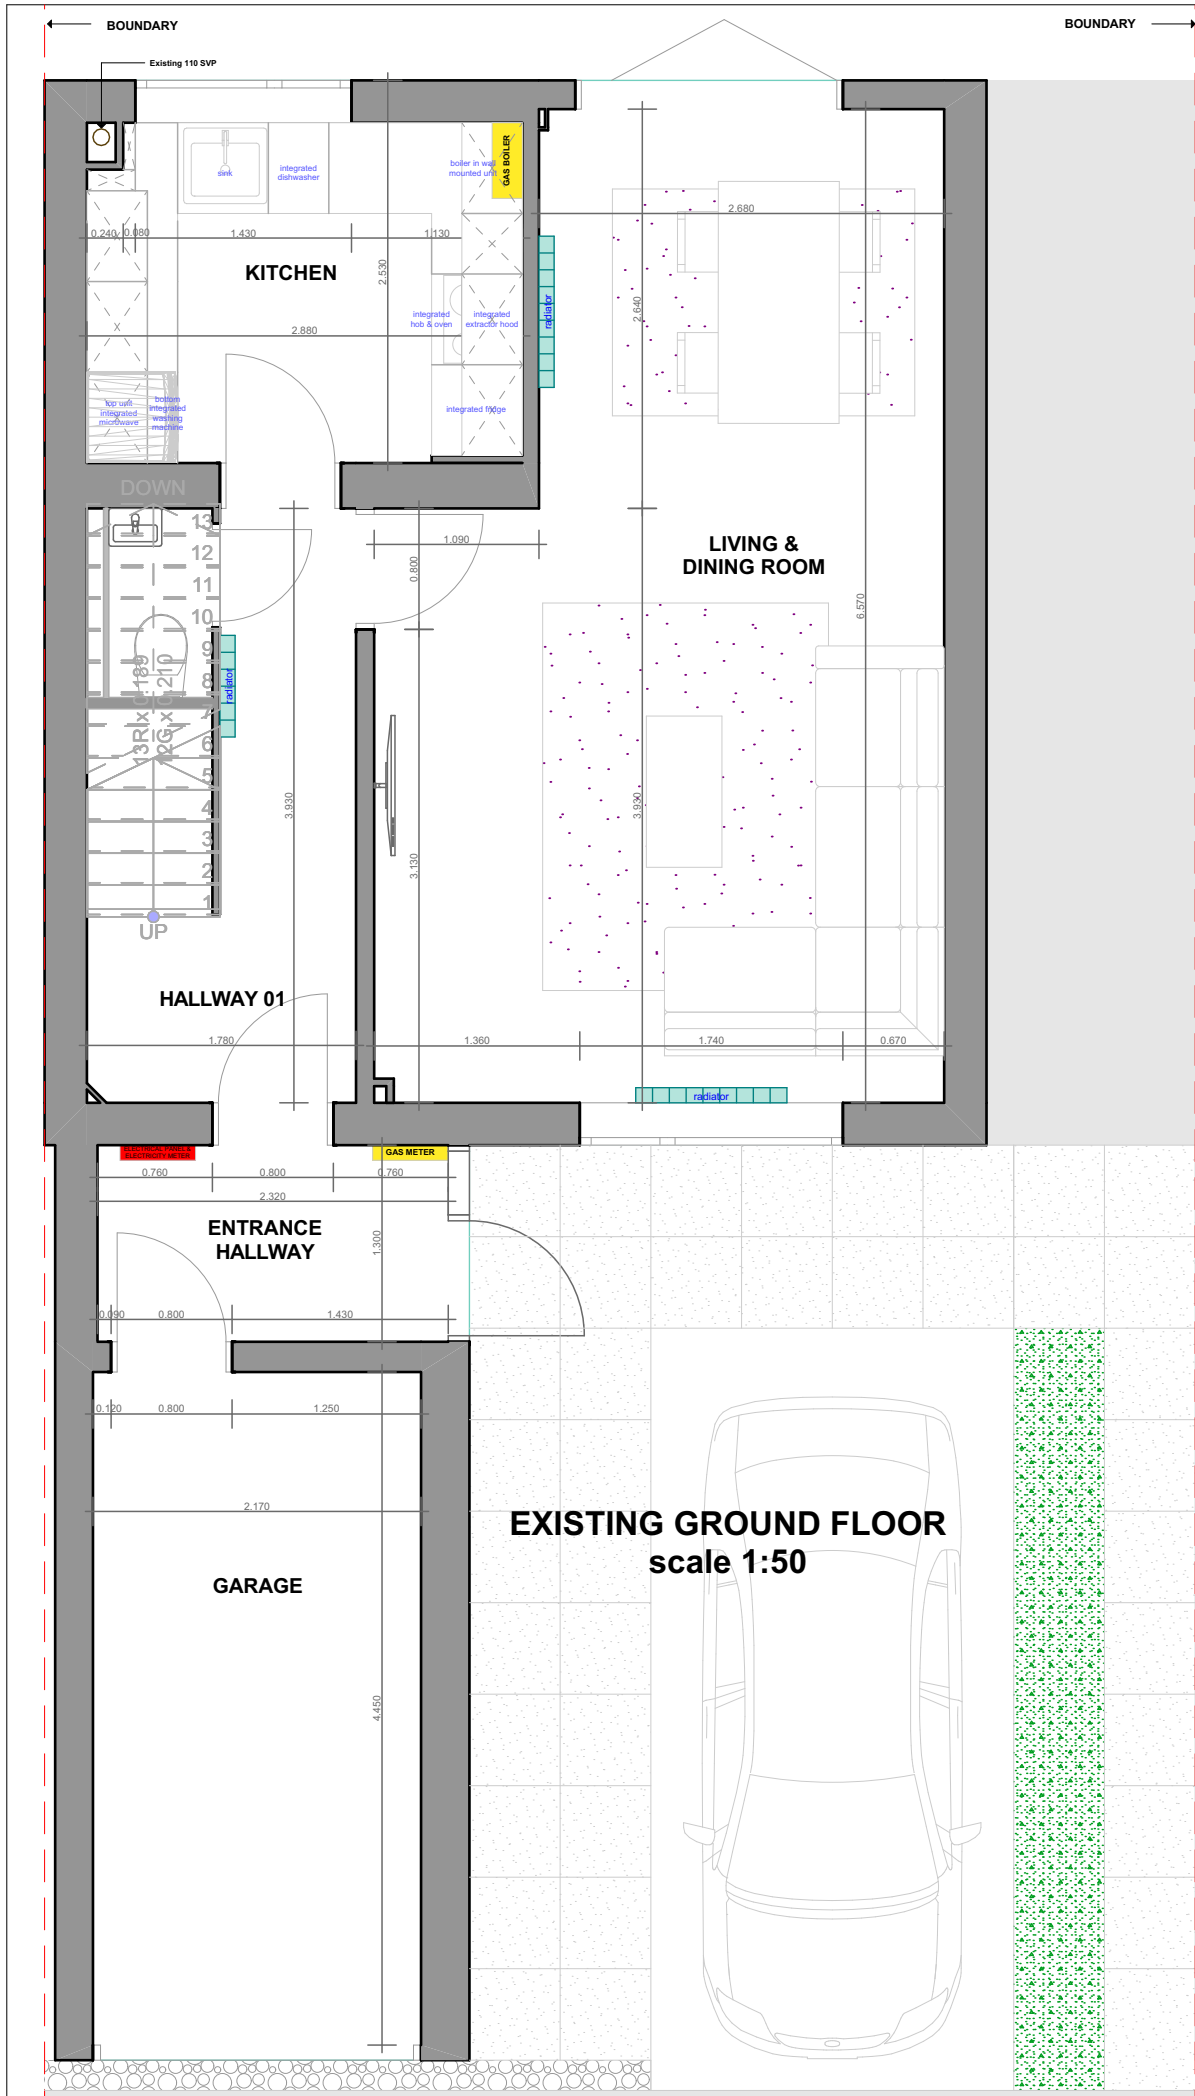

- © AGILE INTERIOR DESIGN LTD. COPYRIGHT RETAINED
- GENERAL NOTES**
1. It is the Contractor's responsibility to check all dimensions on site.
 2. Use figured dimensions only. Any queries to be directed to Agile Interior Design Ltd.
 3. Any discrepancies between drawings and those by any other party to be reported immediately to Agile Interior Design Ltd.
 4. All drawings are not for construction unless explicitly marked for this purpose
 5. Materials will comply with appropriate British Standards or Agreement Certificate stamped and independently certified or otherwise to show their suitability. Materials should be in accordance with BS8000 series of documents and other accepted good practice (e.g. Quality assured to ISO9000)

T1		13.05.2022		ISSUED FOR TENDER	
revision		date		amendment	
 AGILE INTERIOR DESIGN 71-75 Shelton Street, London, WC2H 9JQ info@agileinteriordesign.co.uk www.agileinteriordesign.co.uk					
client					
MARIAN SANDULESCU & CLAUDIA DRAMBAREANU					
job title					
SINGLE FLOOR GARAGE CONVERSION 12 OVERLANDERS ENS, RG31 6PS					
drawing title					
EXISTING LAYOUT GROUND FLOOR, FIRST FLOOR					
				drawing no.	revision
status	TENDER		01E	T1	
job no.	2022-01MC				