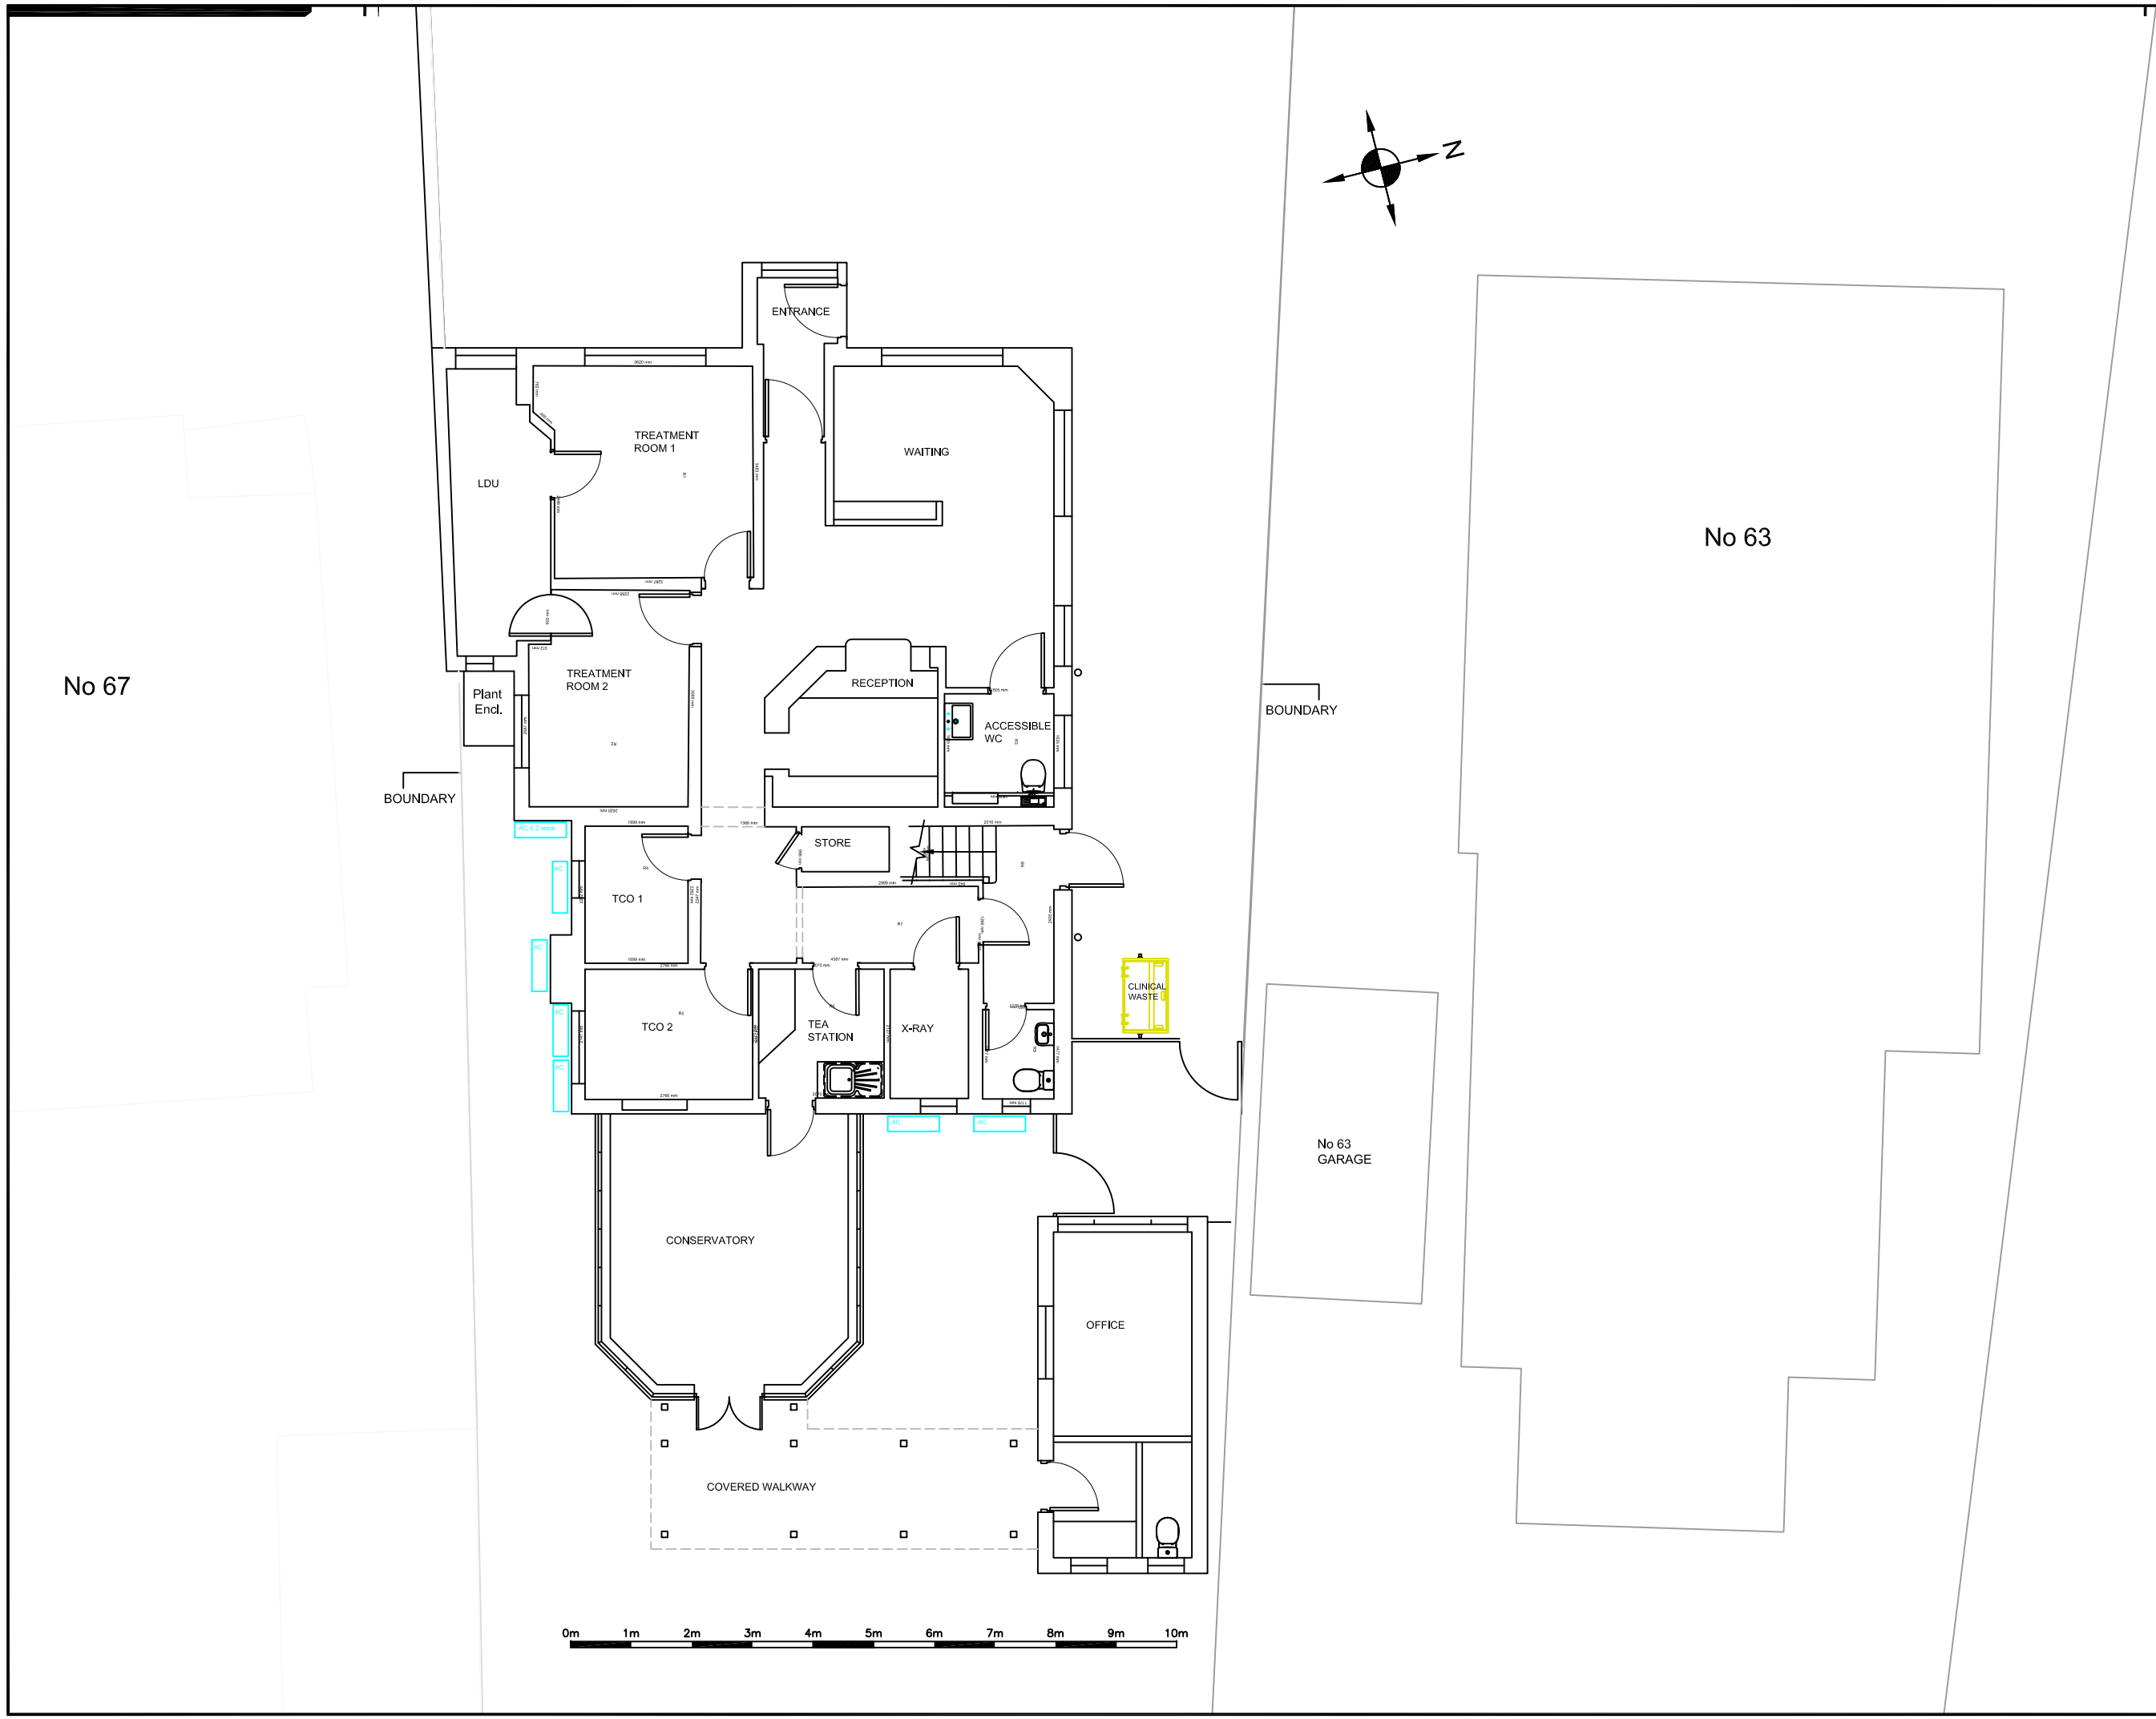

REV	DESCRIPTIVE AMENDMENTS	DATE

apollo
QUALITY FIRST

EXISTING DRAWING

CLIENT
PARK LANE ORTHODONTICS

PROJECT ADDRESS
65 PARK LANE
TILEHURST
READING
RG31 5DP

DRAWING TITLE
GROUND FLOOR
EXISTING PLAN

DESIGNER:- SIGNED OFF BY	DATE	CAD MANAGER:- SIGNED OFF BY	DATE

DESIGNER / DRAWN BY	SCALE	AMENDED DATE
CJP	1:100@A3	24.3.22

Project No.	Building	Floor	Detail	Revision
001		G	GA	0