


0	SCALE 1:50	2m
0	SCALE 1:100	4m
0	SCALE 1:200	8m
0	SCALE 1:500	20m
0	SCALE 1:1250	50m

DISCLAIMER :
USE FIGURED DIMENSIONS ONLY. DO NOT SCALE FROM
DRAWING
- ANY DISCREPANCIES ARE TO BE REPORTED BACK TO THE
STORE PLANNER.
- ALL DETAILS & DIMENSIONS ARE TO BE CHECKED ON SITE
BY MAIN CONTRACTOR PRIOR TO CONSTRUCTION.

EQUIPMENT / ITEM KEY

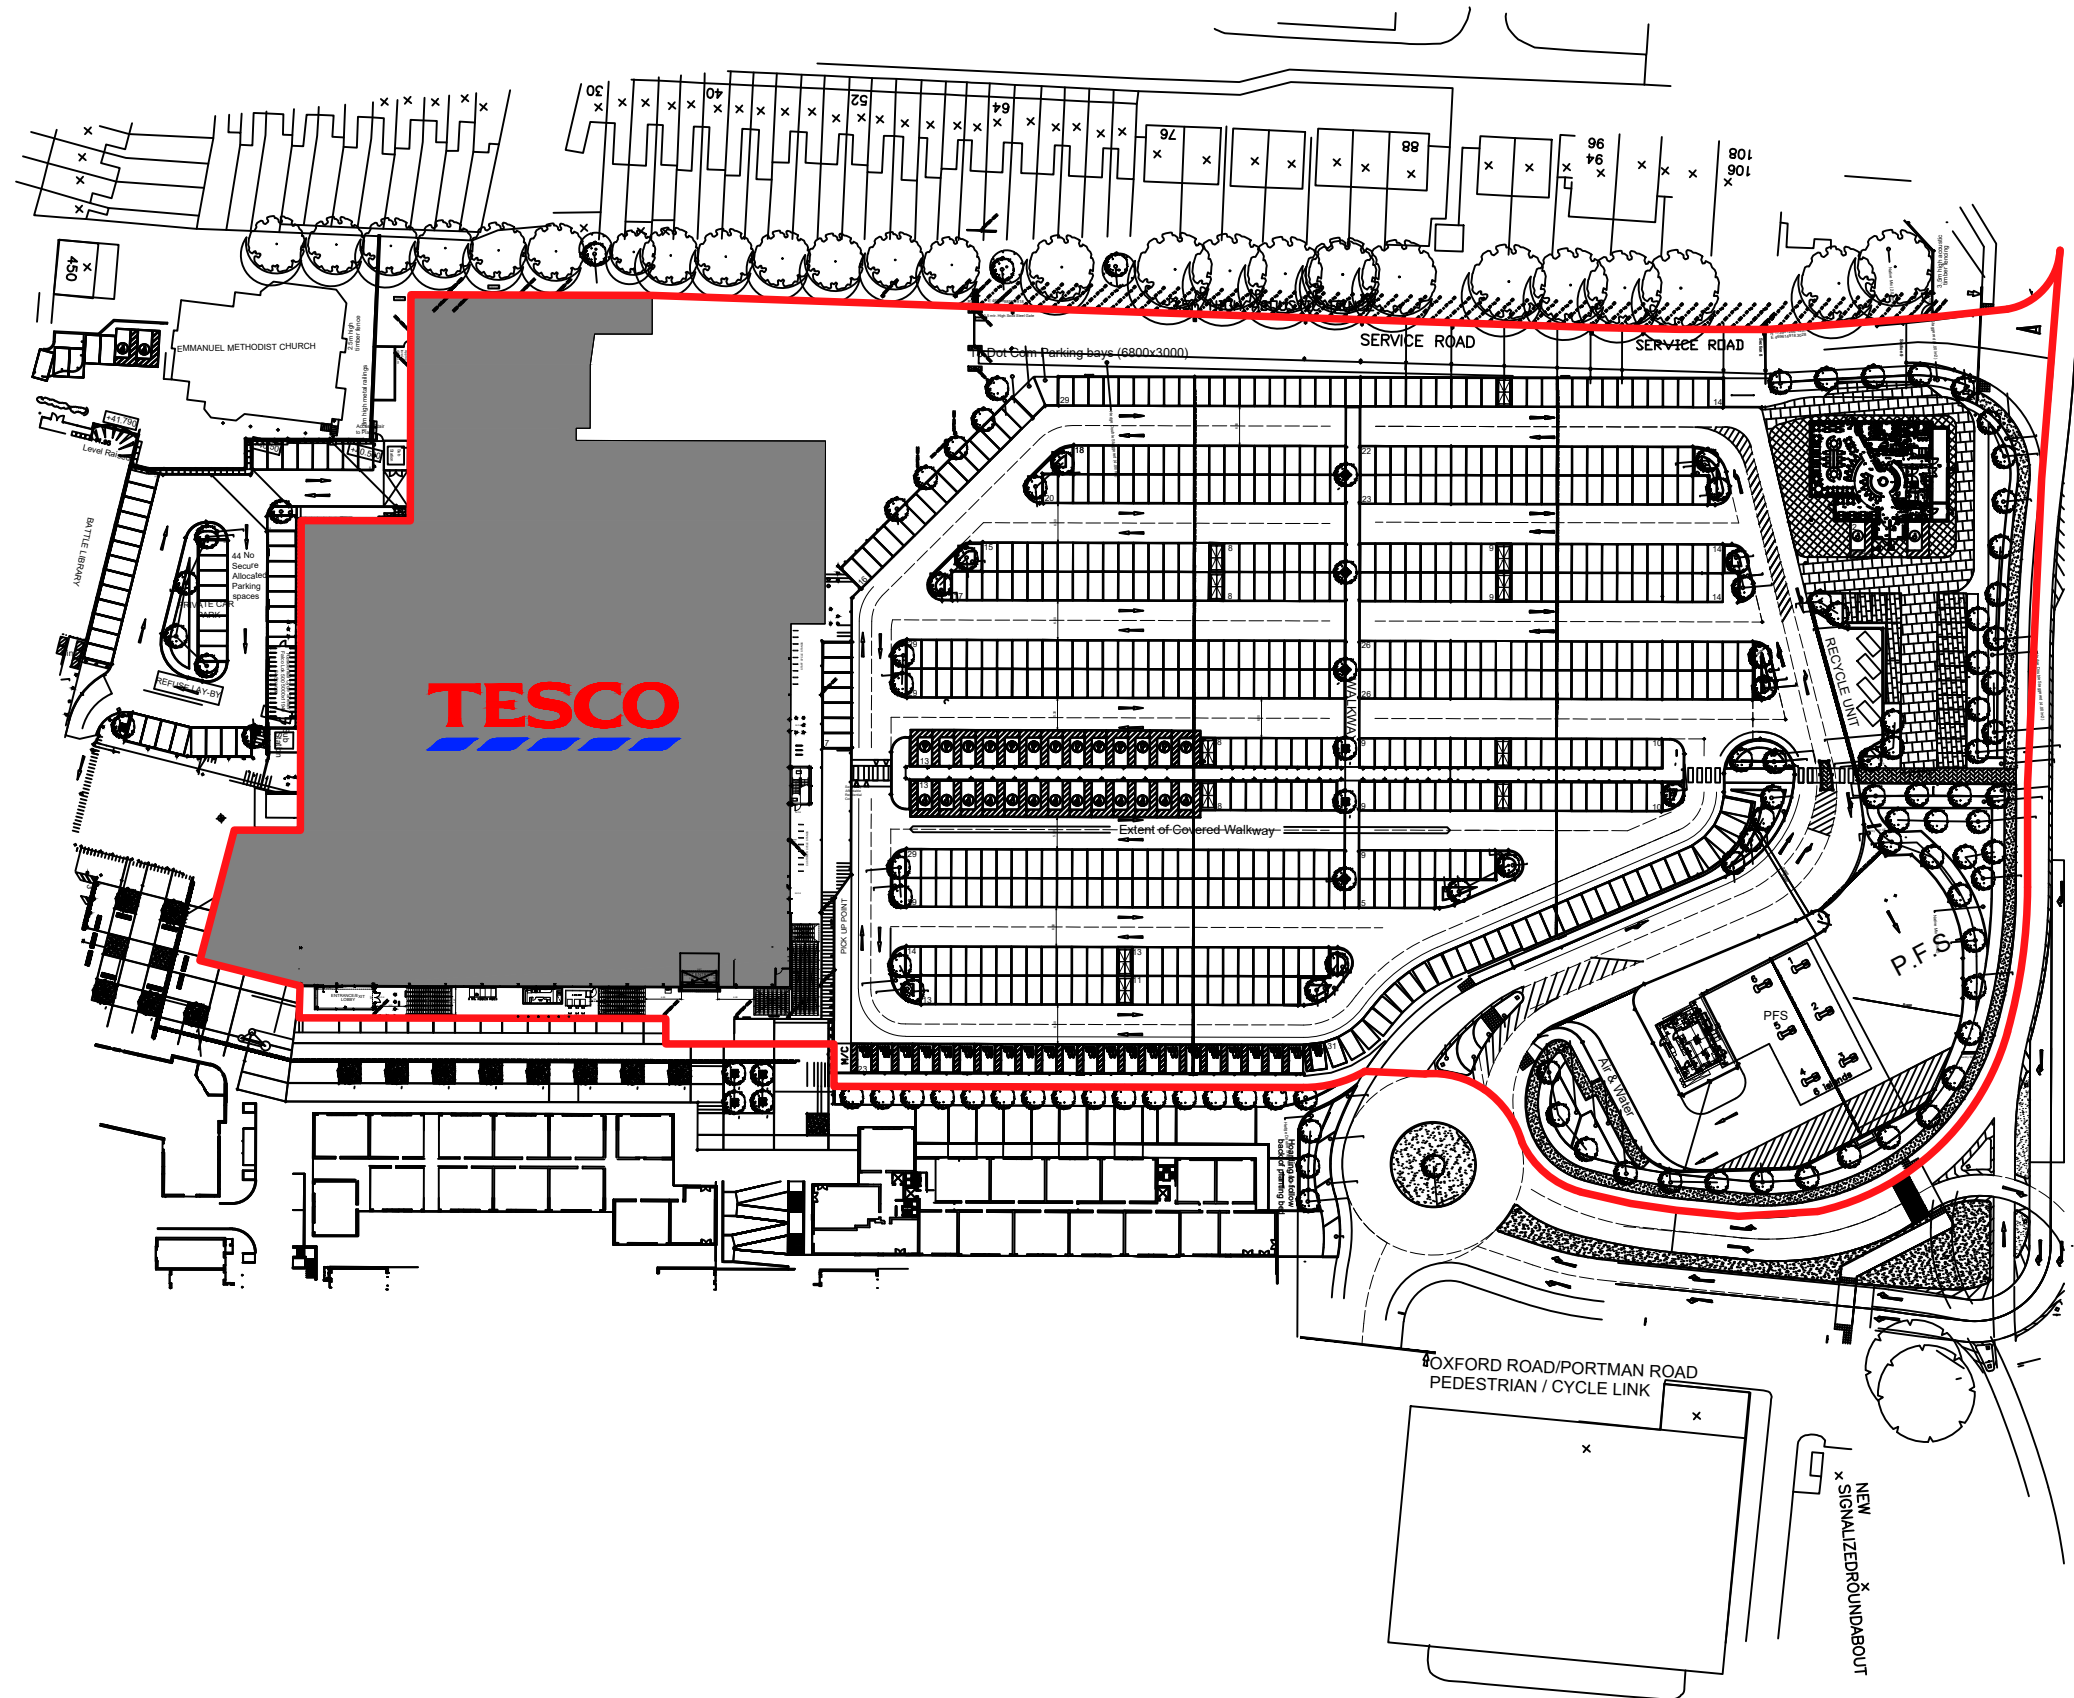

PROJECT
5528 READING WEST EXTRA
FORMAT 60

DESCRIPTION
SITE LOCATION PLAN

DRAWING No. 5528LP##.dwg

PHASE ISSUE #

SYSTEM ID. No. 5528LP##.dwg

SCALE DATE
1:1250@A3 18/01/2022

DRAWN
UK
PLANNER



RETAIL PLANNING & DESIGN IMPLEMENTATION

TESCO STORES LIMITED
STORE PLANNING DEPARTMENT
PROPERTY SERVICES
P.O. BOX 400, CIRRHUS BUILDING, SHIRE PARK
WELWYN GARDEN CITY, HERTS. AL7 1AB
TELEPHONE : 01707 395150

THE COPYRIGHT AND ALL OTHER RIGHTS IN AND RELATING TO THIS PUBLICATION
BELONG TO AND ARE THE SOLE PROPERTY OF TESCO STORES LIMITED.
ALL RIGHTS ARE RESERVED. NEITHER THE WHOLE NOR ANY PART OF THIS
PUBLICATION MAY BE REPRODUCED OR TRANSMITTED IN ANY FORM OR BY ANY
ELECTRONIC OR MECHANICAL MEANS INCLUDING PHOTOCOPYING AND RECORDING
OR FROM ANY RETRIEVAL SYSTEM WITHOUT THE PRIOR WRITTEN LICENCE FROM THE OWNER.
© 2005 TESCO STORES LIMITED