



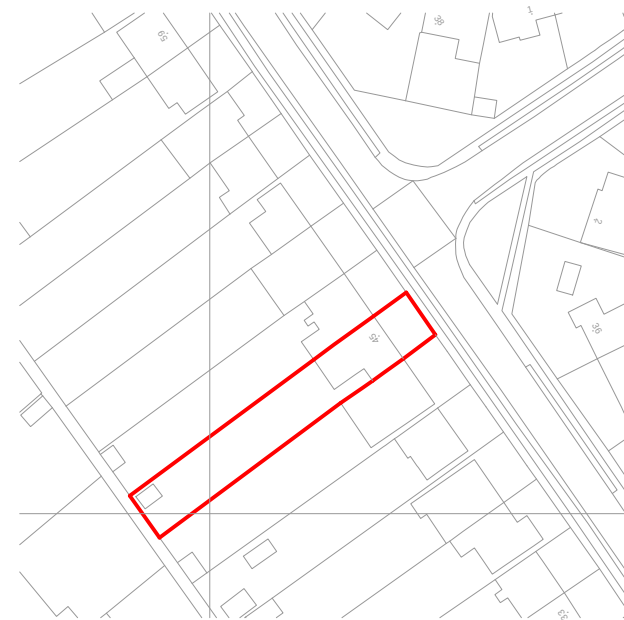


LOCATION PLAN

SCALE 1:1250

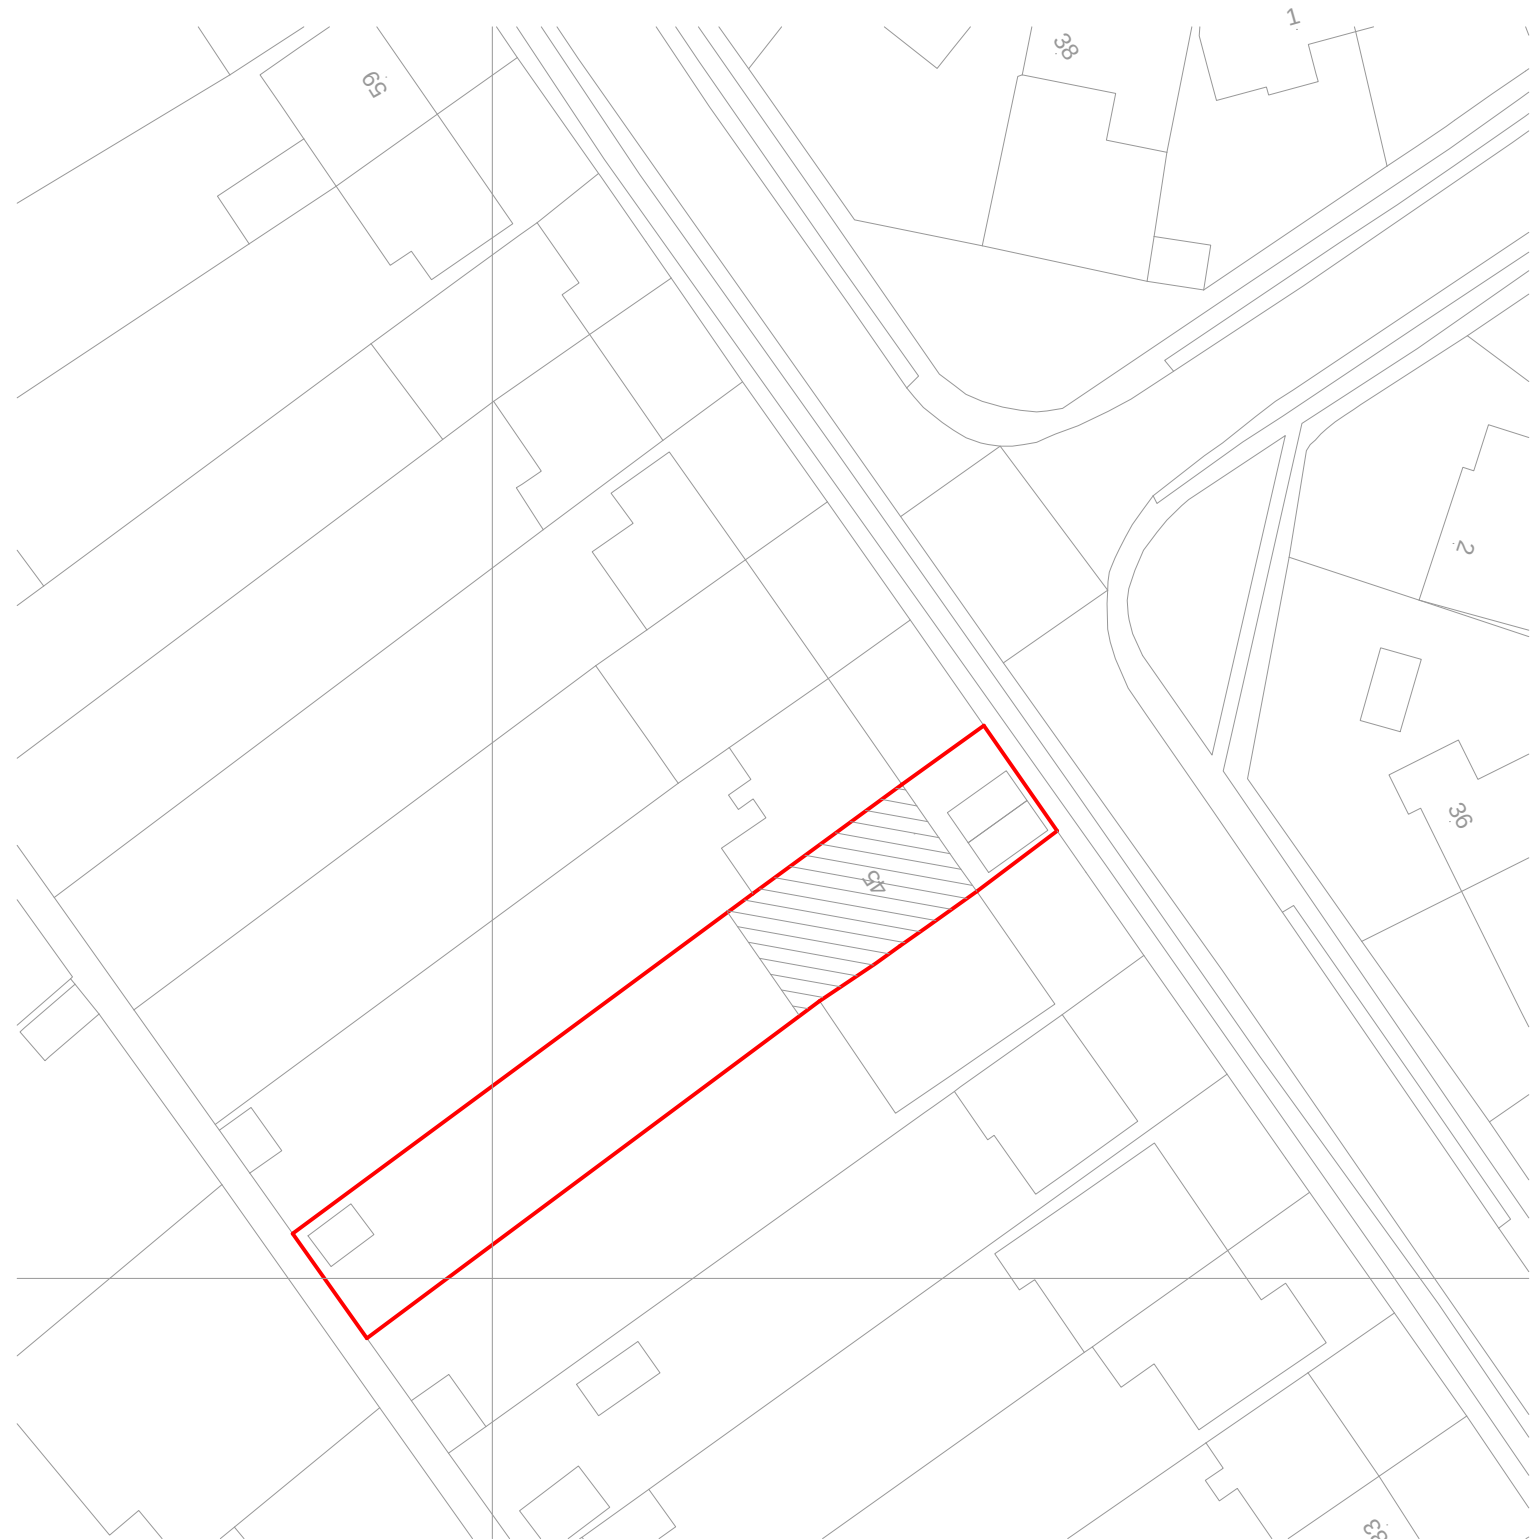

BLOCK PLAN

SCALE 1:500

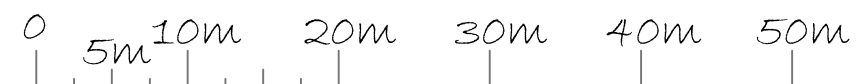

|                                                     |                                              |                                  |                                                                            |                  |          |
|-----------------------------------------------------|----------------------------------------------|----------------------------------|----------------------------------------------------------------------------|------------------|----------|
| PROJECT:<br>45 WOODCOTE WAY<br>CAVERSHAM<br>RG4 7HJ | DRAWING TITLE<br>BLOCK AND LOCATION<br>PLANS | CREATIVE DESIGN<br>AND STRUCTURE | NEWTOWN HOUSE NEWTOWN ROAD<br>HENLEY-ON-THAMES RG9 1HG<br>Tel 01491 411922 | SCALE: AS STATED | 36721-08 |
|                                                     |                                              |                                  |                                                                            | DATE: NOV 2021   |          |