
Frame Type D-1

9 Nr - Ground Floor - Front Entrance

Handed to Suit the Elevation

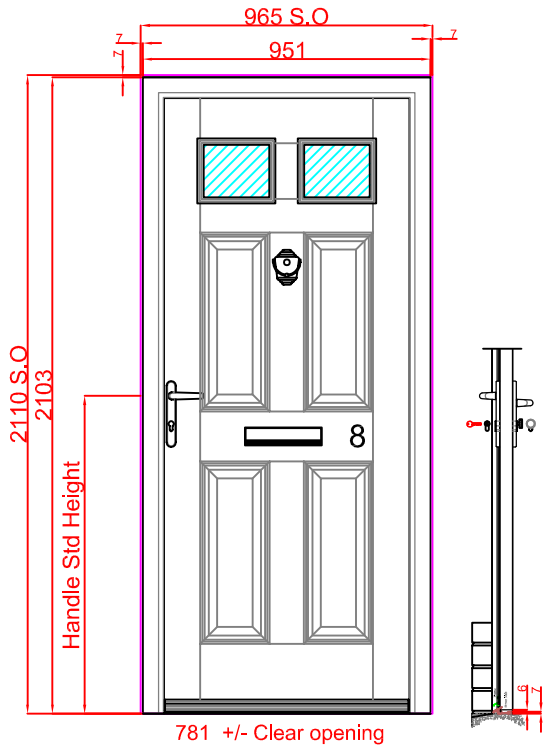


Inward Opening Front Doors
15mm Aluminium threshold sited direct to a concrete base


Frame Type D-2

House type A & C


8 Nr - Ground Floor - Alternative to bi Fold Doors

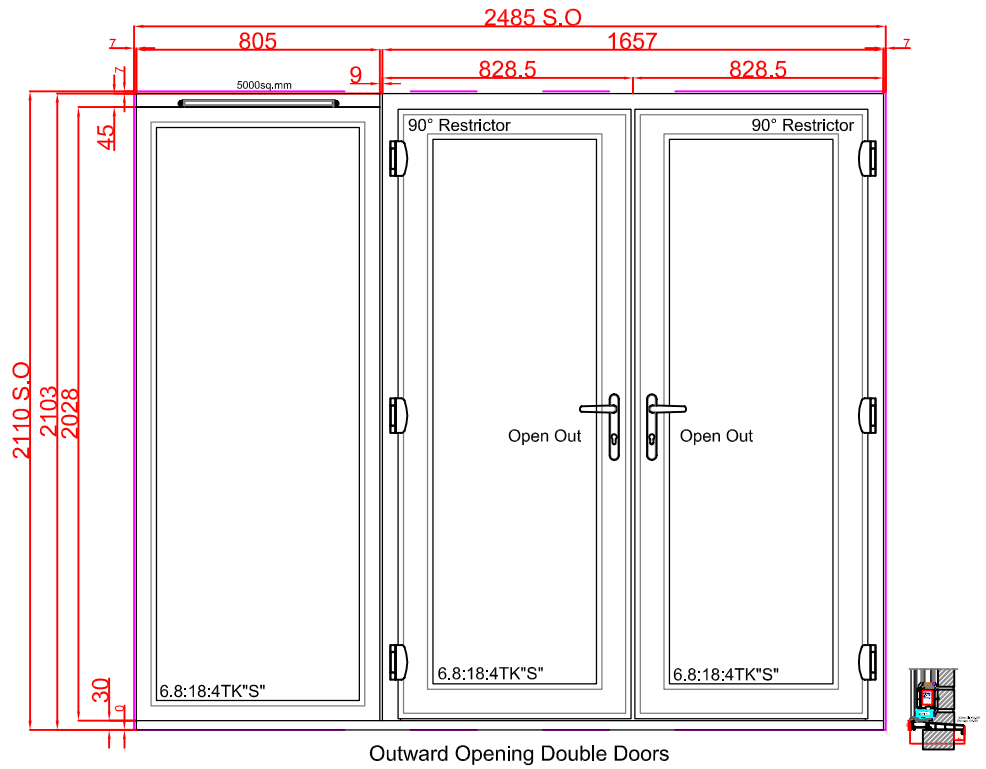

Outward Opening Double Doors
15mm Aluminium threshold sited on a 180mm cill onto stretcher brickwork
Handed to suit

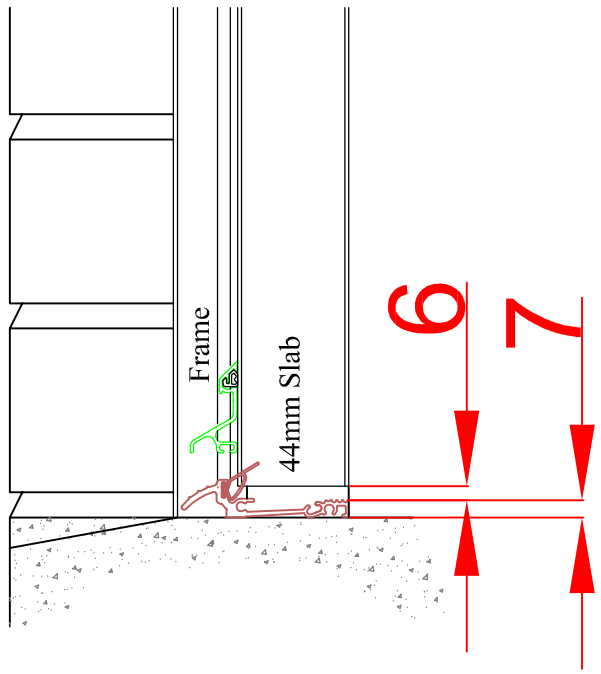

Front door, open in
15mm aluminium threshold sited direct to a concrete base

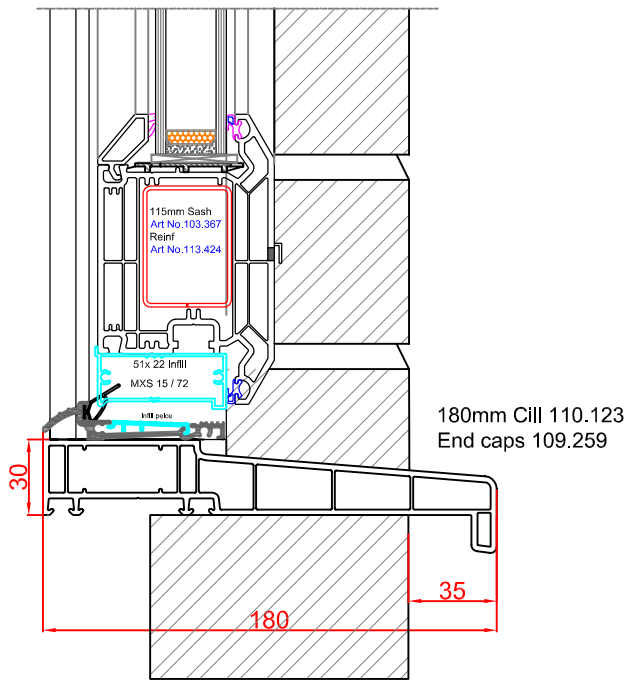

180mm Cill 110.123
End caps 109.259

Double Doors, Open Out
15mm aluminium threshold sited on a 180mm cill onto stretcher brickwork

Sovereign Group Ltd. has made every effort to ensure that the information contained on this drawing is correct, but cannot be held responsible for errors or omissions.This drawing must not be copied or used for any other purpose other than for which it is supplied without the consent from Sovereign Group Limited.

sovereign group limited
Commercial Fabricators of PVCu Windows & Doors
Head Office: Vale St, Nelson, Lancs. BB9 OTA
T. 01282 618171
F. 01282 440420
E. sgl@sovereigndirect.co.uk
W. WWW.sovereigndirect.co.uk
WWW.sovereigncommercial.co.uk

Drawn:	Date: 27 January 2022	
Scale: 1:25	Drawing No: SC.33359/4	Rev: A

Title:
Proposed Fenestration's
Swansea Rd
Reading

Client
Helix