


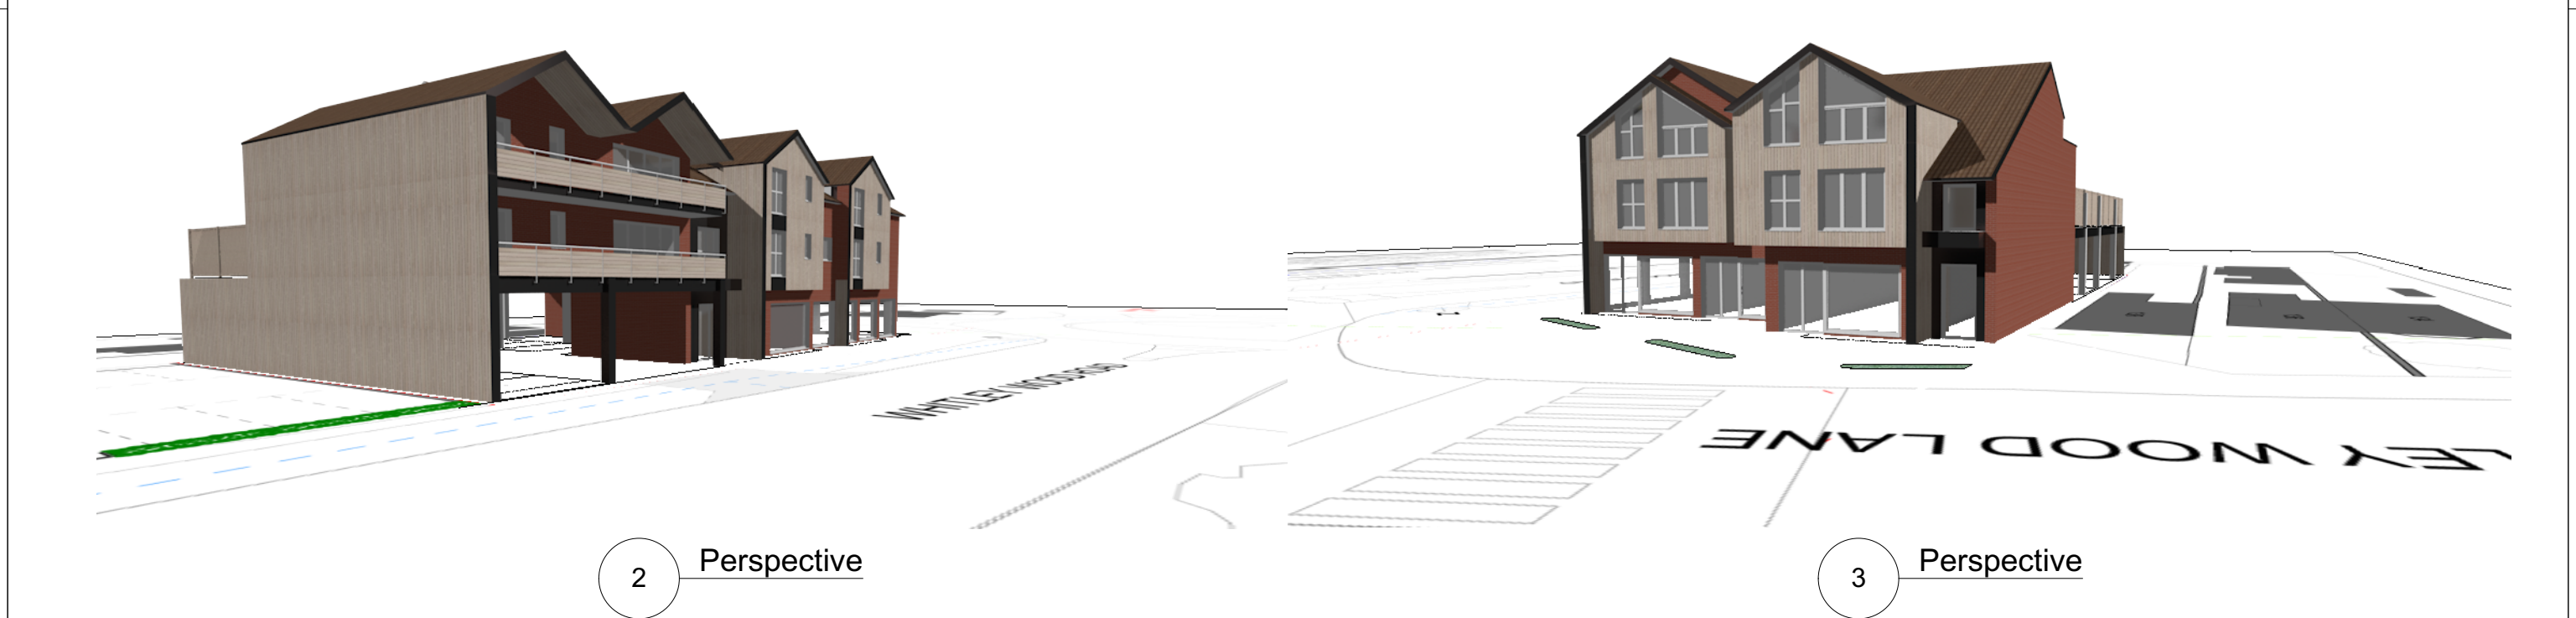

project name: New development of 12 flats and commercial space

client: Parwinder Singh  
address: 142-144 Whitley wood lane - Reading RG28PP

job number: 2021/WWL

drawing reference: **Perspective**

status:

drawing number: 0010

revision:

drawn:

date: 10/11/2021

scale: @ A3 -

checked: R Y



**Robert Young Associates (Hungerford) Ltd**  
Architectural Consultants Chartered Townplanners  
Kennet House, 19 High Street, Hungerford, Berkshire | RG17 0NL  
Tel: 01488 208 845 Mob: 07977407288  
bobyoun@ryassociatesuk.co.uk | www.robertyoungassociates.com