


SUBJECT TO STRUCTURAL SURVEY, M & E
ASSESSMENT, CONFIRMATION OF LEGAL
BOUNDARIES, CONSTRAINTS, PLANNING AND
HIGHWAYS APPROVAL

THIS SCHEME IS BASED ON ESTIMATED THIRD
PARTY INFORMATION AD AS SUCH THP ARE
NOT LIABLE FOR ANY DISCREPANCIES

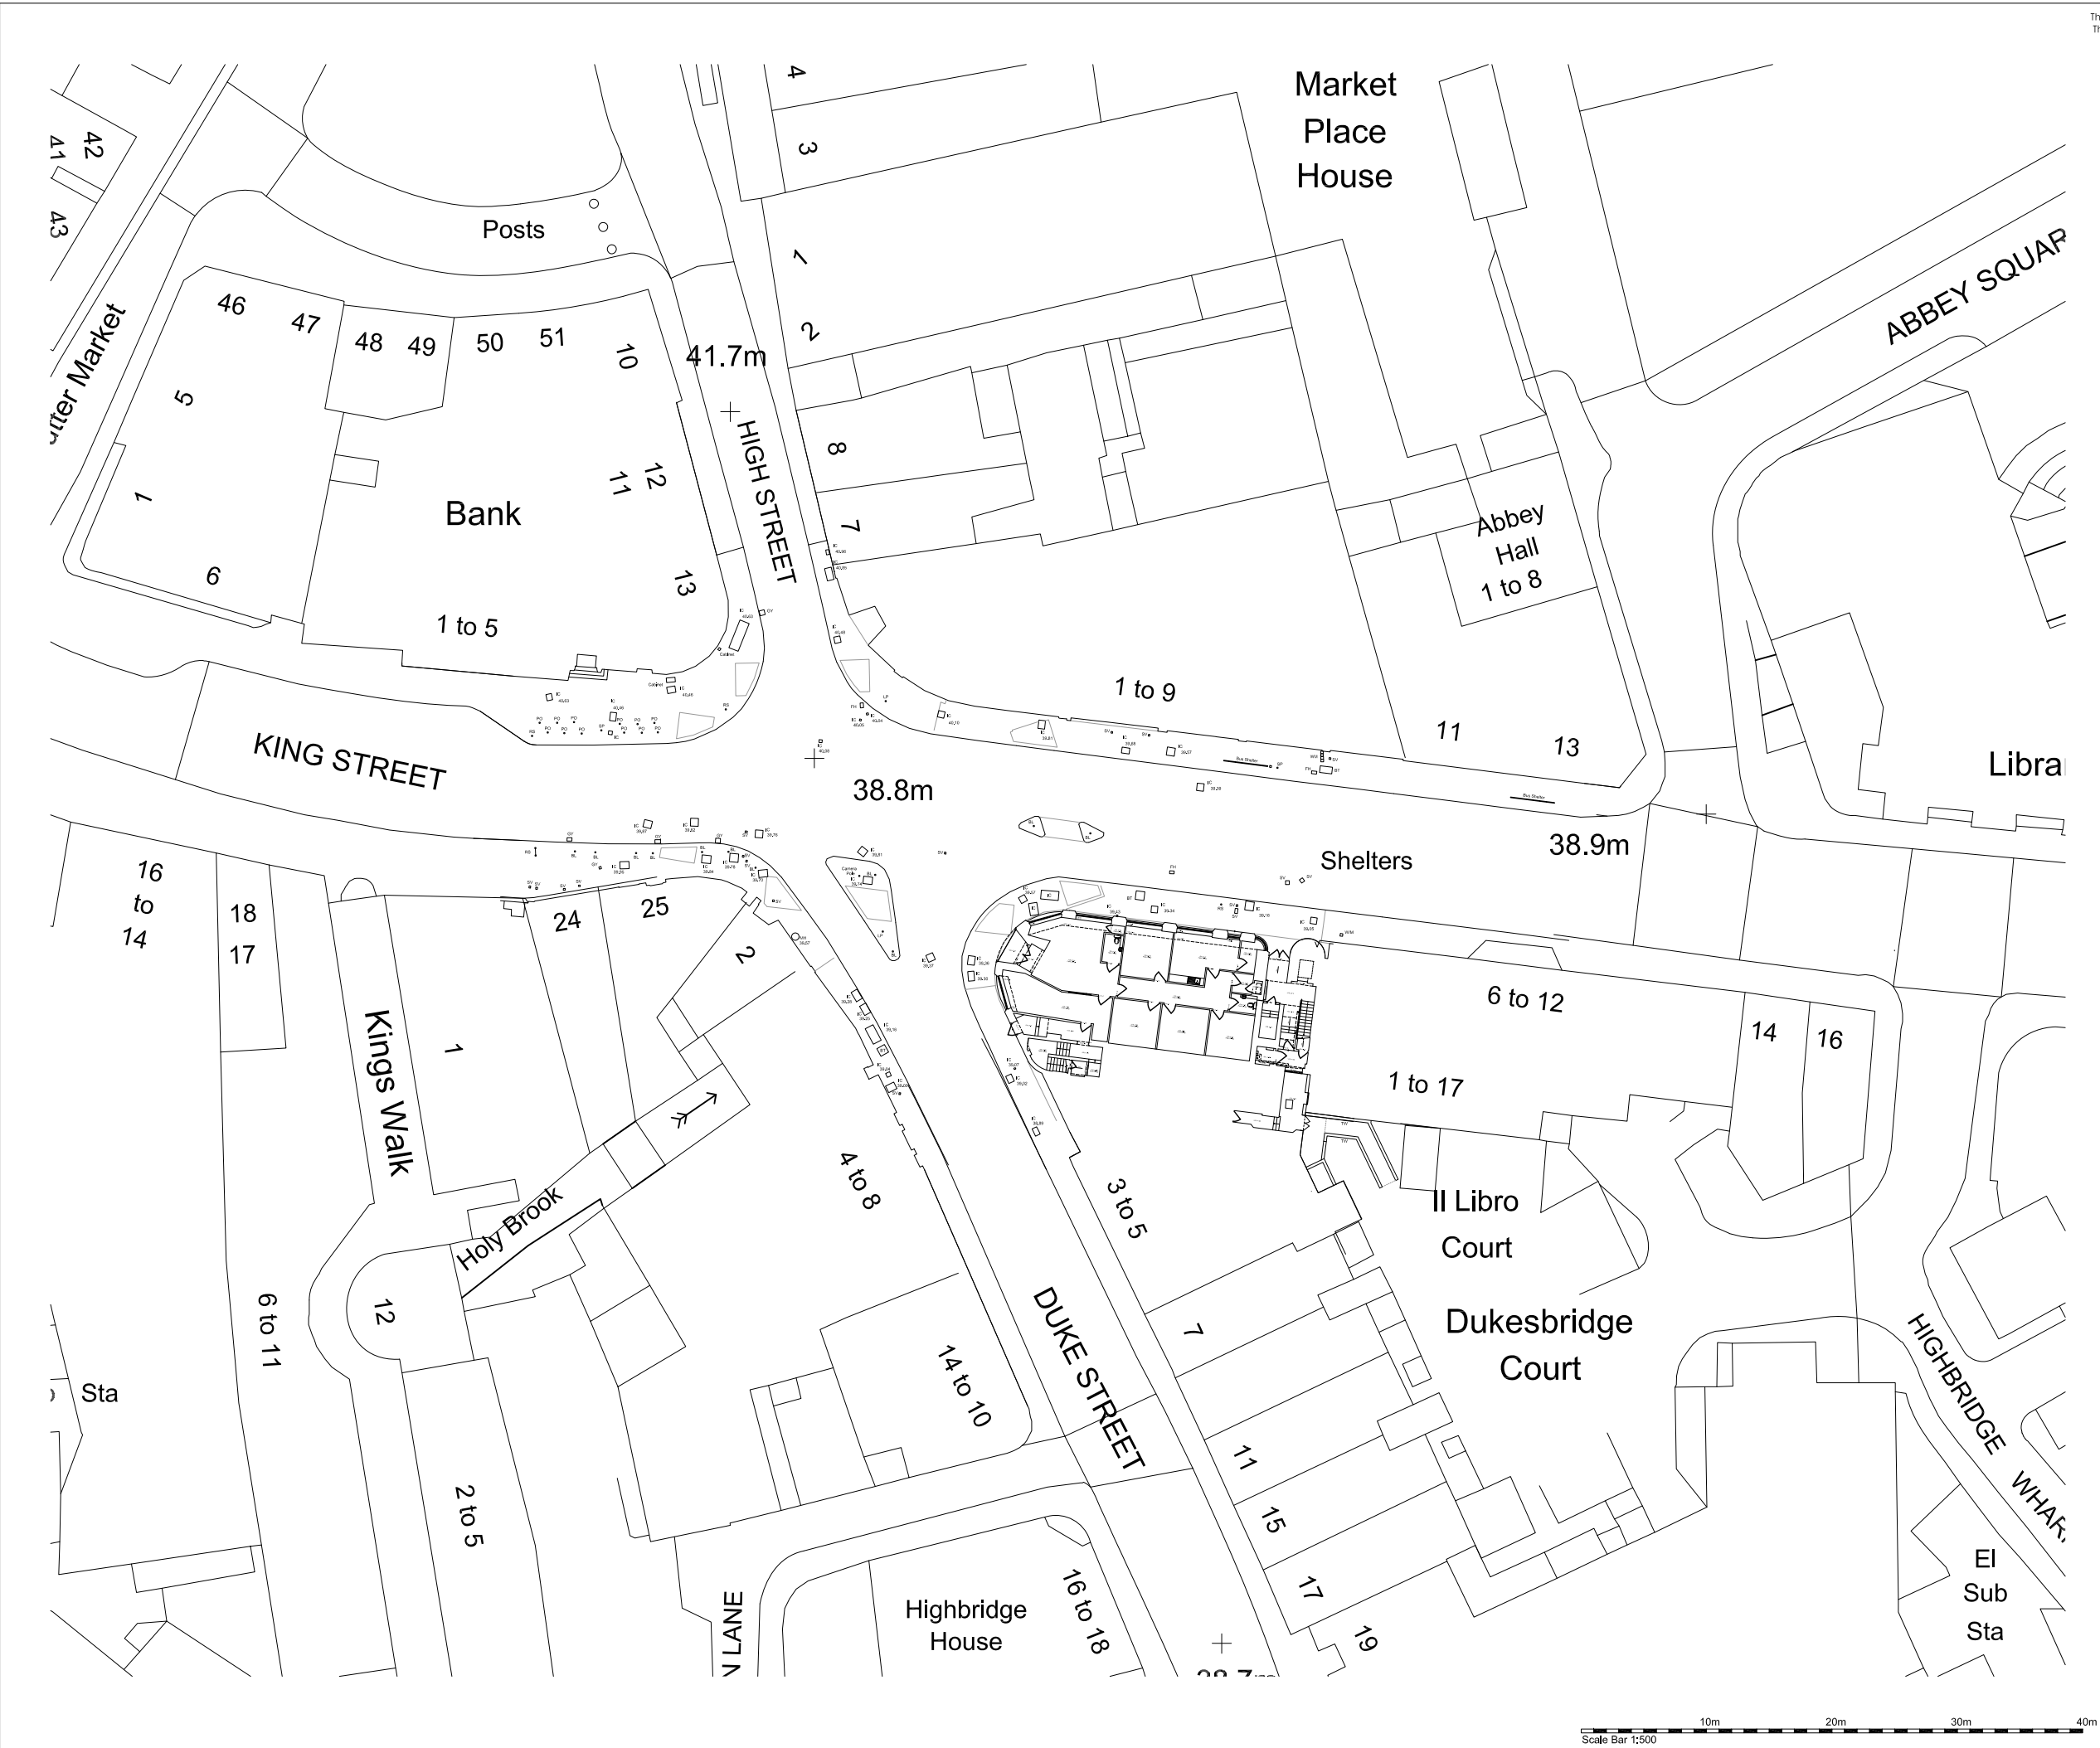

B	16/12/21	NORTH ARROW AMENDED		CBG	TVT
A	19.11/21	ANNOTATION AMENDED		CBG	TVT
Rev	Date	Description			Rev By
Project Title		PROPOSED DEVELOPMENT			
		ABBAY CORNER 2-4 KINGS ROAD READING RG1 3AA			
Client		OOAK DEVELOPMENTS LTD			
Status		PLANNING			
Scale		1:500	Drawing Size		A3
Date		29/07/2021	Drawn By	CBG	Checked TVT
Drawing Title		EXISTING BLOCK PLAN			
Job-Dwg No		17867-101			Rev B
		☐ 2 St. Johns North, Wakefield, WF1 3QA t. 01924 291800			
		☐ Carvers Warehouse, 77 Dale Street, Manchester, M1 2HG t. 0161 2388555			
		☐ The Old Rectory, 79 High Street, Newport Pagnell, MK16 8AB t. 01908 211377			
		☒ 101 London Road, Reading, RG1 5BY t. 0118 9507700			
		☐ 10 Gees Court, 31 Christophers Place, London, W1U 1JJ t. 0207 4091215			

