
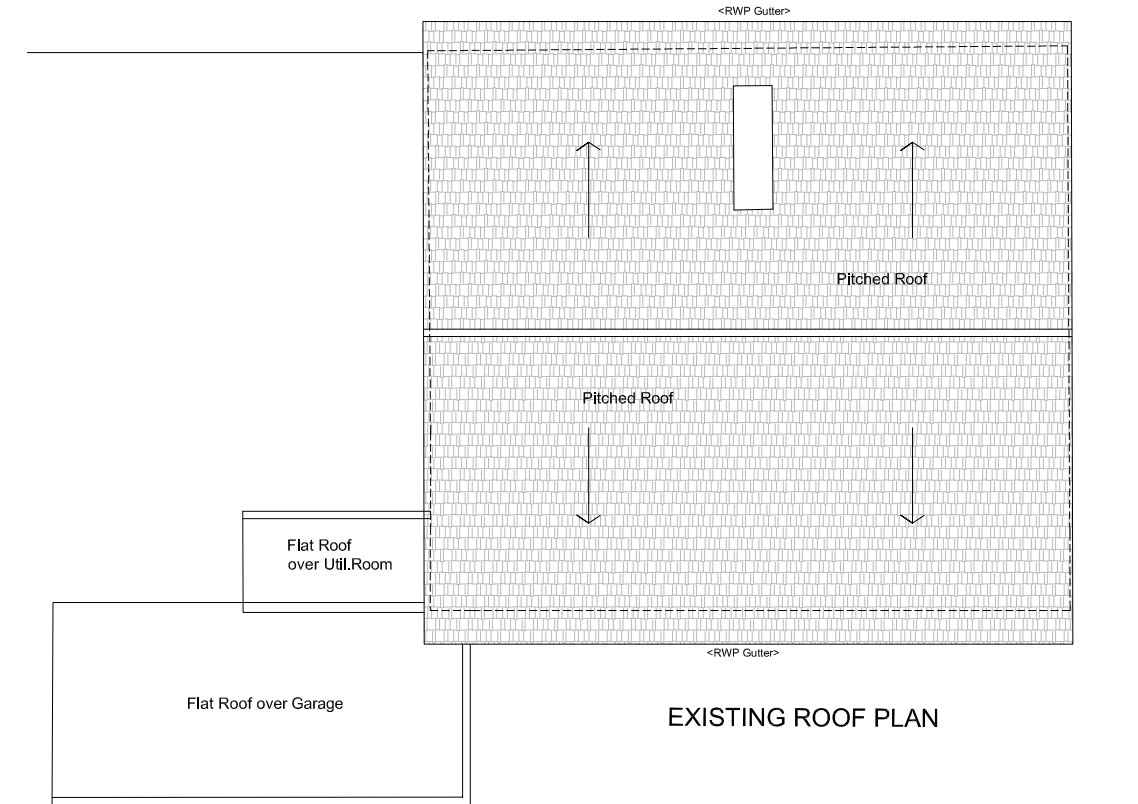
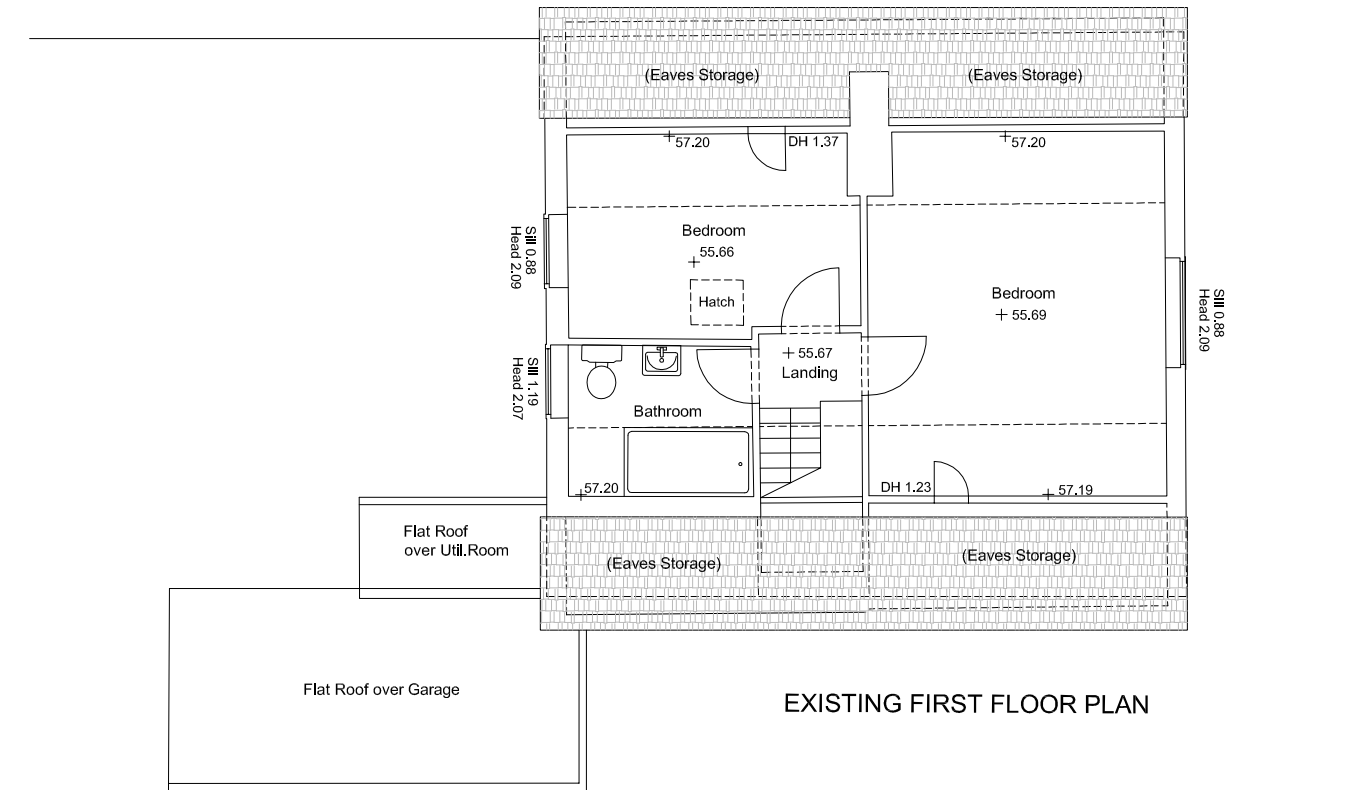


client
GAJECKYJ

DIMENSIONS IN 'MM' / LEVELS IN 'M' ABOVE DATUM

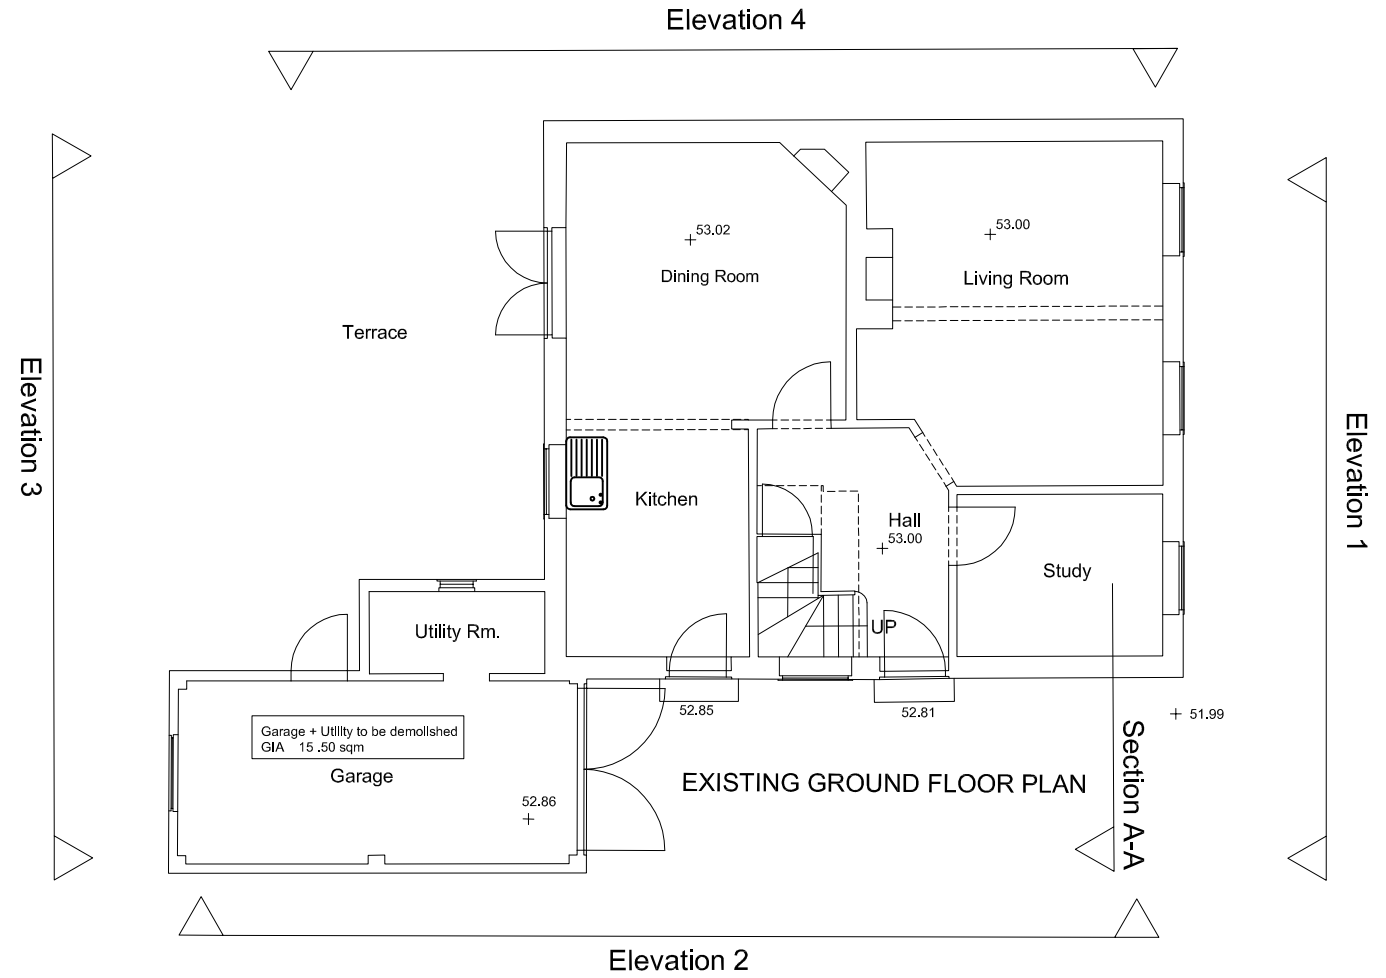

drawing no. FA-P-003	rev. -	scale 1:100	status PLANNING	project name 2-STOREY REAR & SIDE EXTENSION - 1 FROXFIELD AVE. READING
date 07/02/2022		drawn NH	checked NH	drawing title EXISTING FLOORPLANS

This drawing may be scaled or cross referenced to the scale bar for Planning Application purposes only. Do not scale for any other purpose, use figured dimensions only. Subject to site survey and all necessary consents. All dimensions to be checked by user and any discrepancies, errors or omissions to be reported to the Architect before work commences. This drawing is to be read in conjunction with all other relevant materials.